


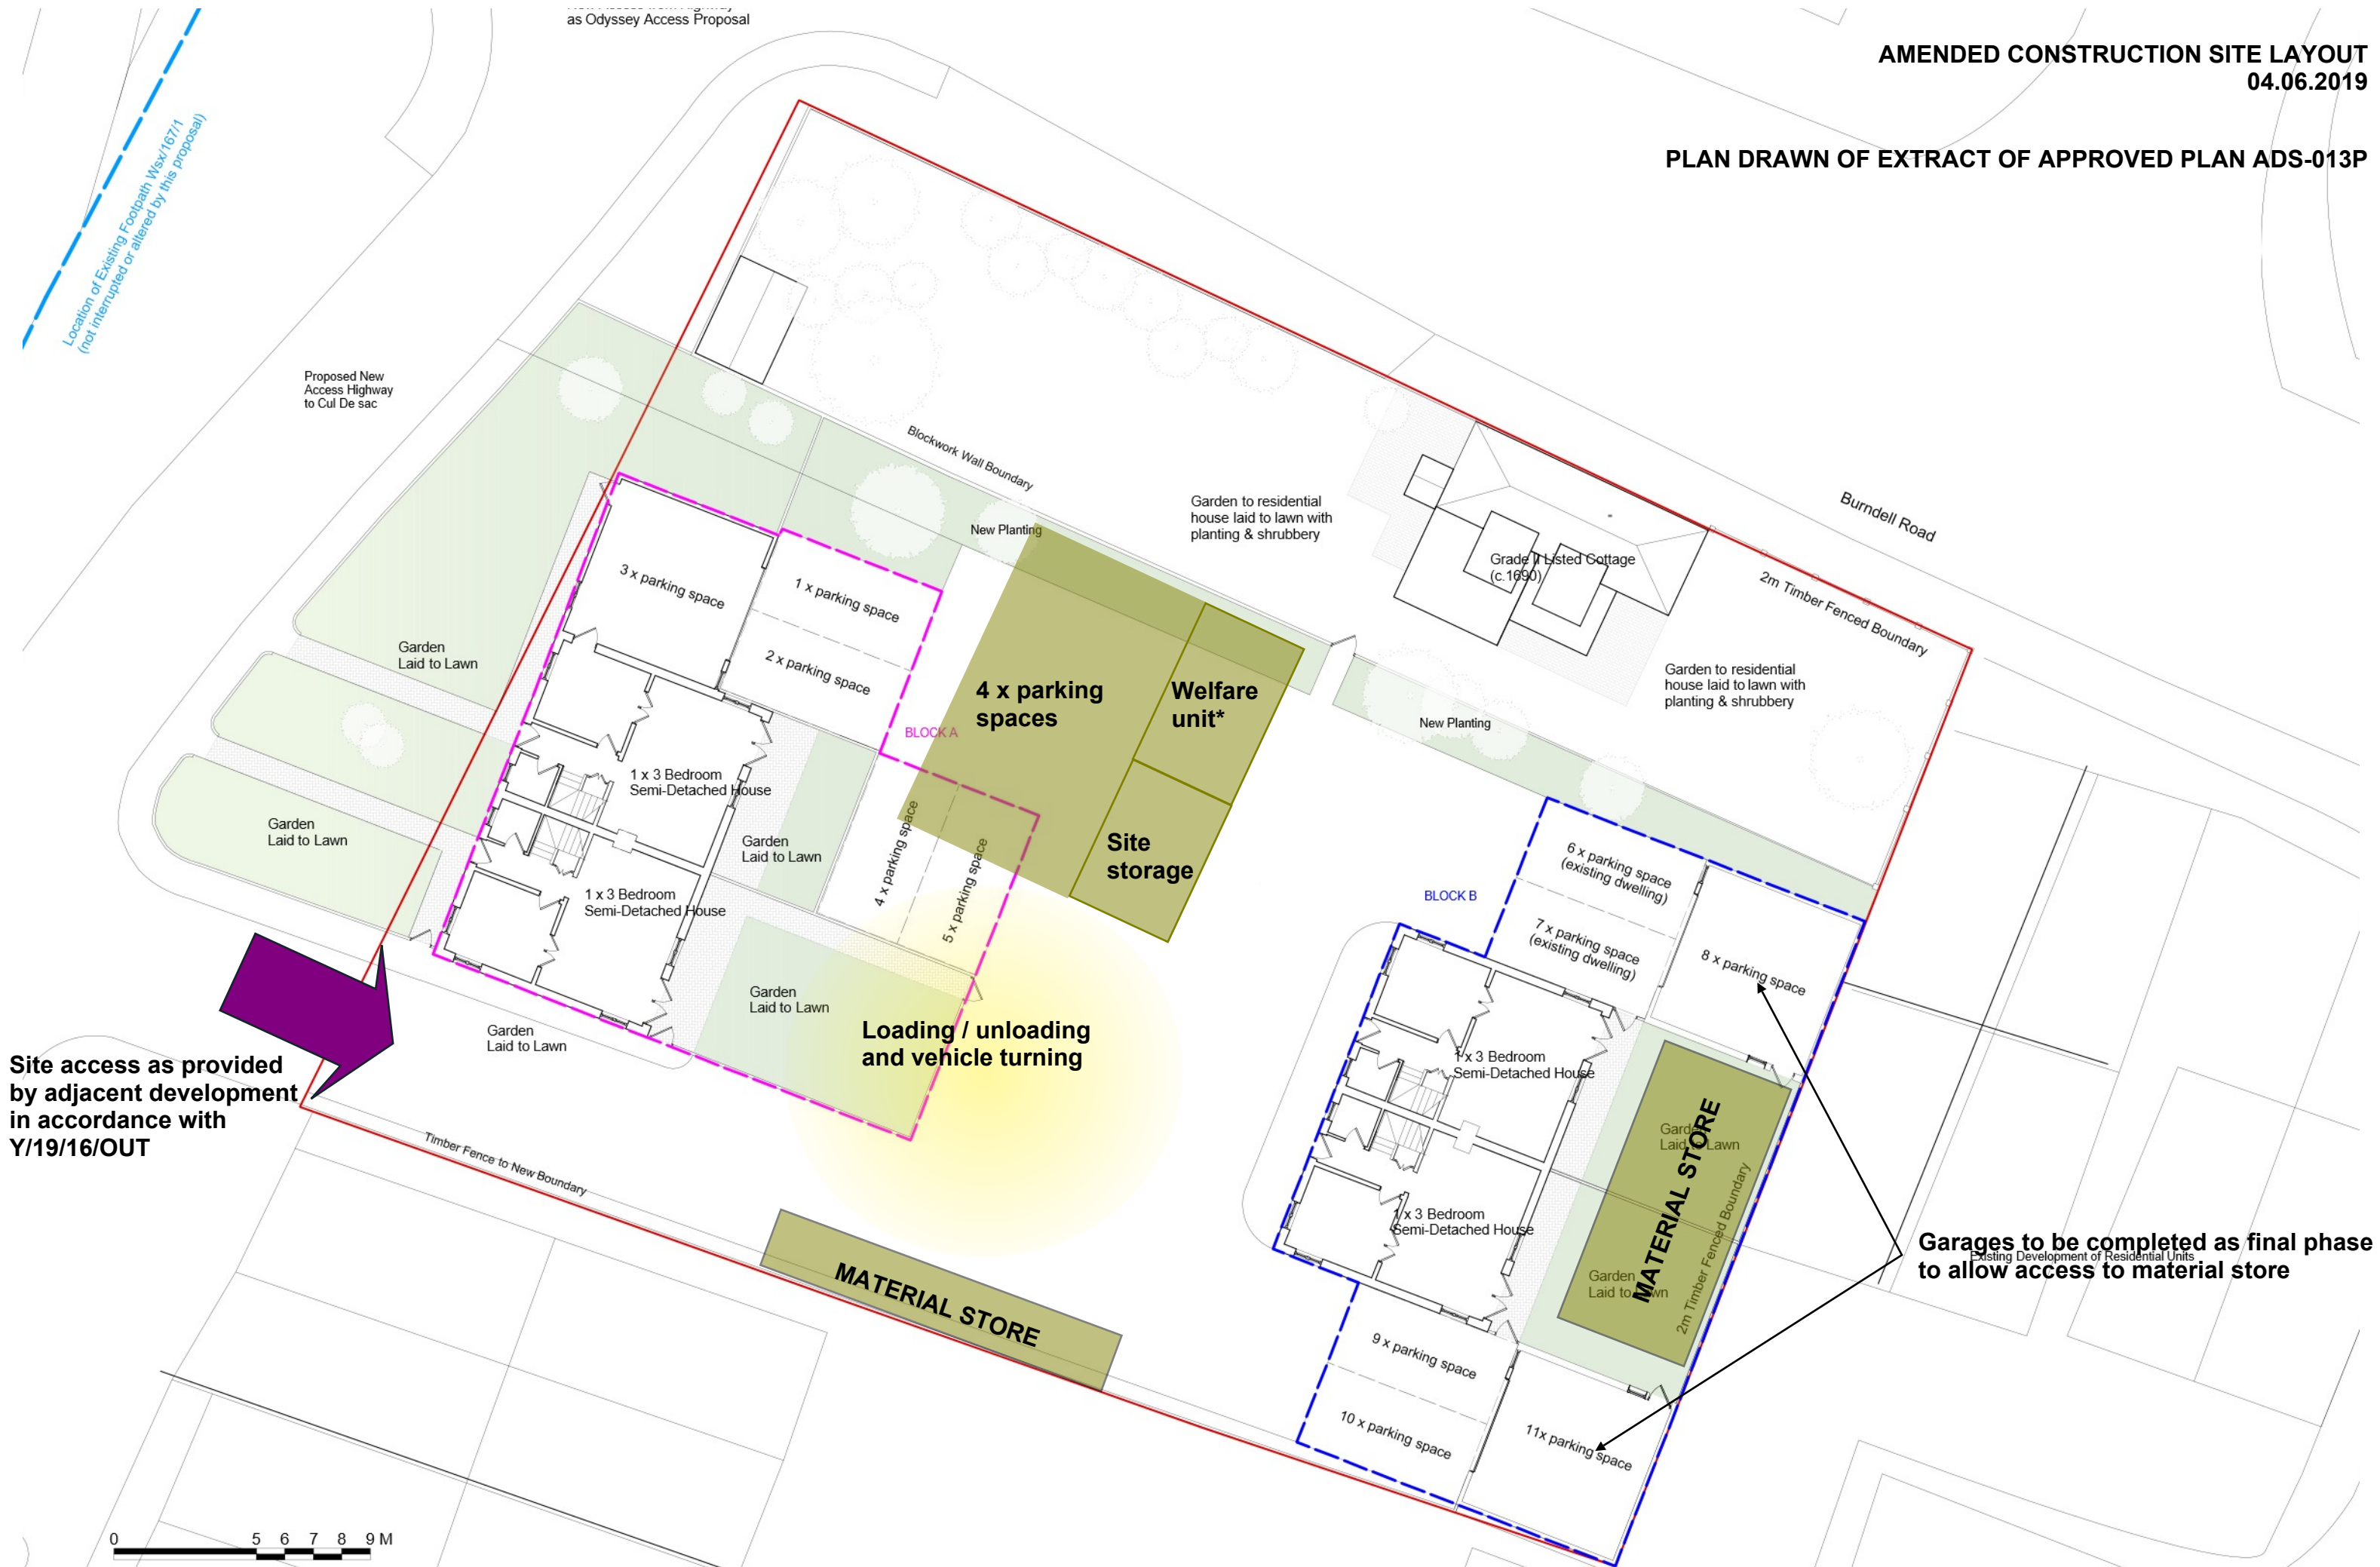

Site access as provided by adjacent development in accordance with Y/19/16/OUT

* only if required - current welfare provision is within the existing dwelling