


PLAN DRAWN OF EXTRACT OF APPROVED PLAN ADS-013P

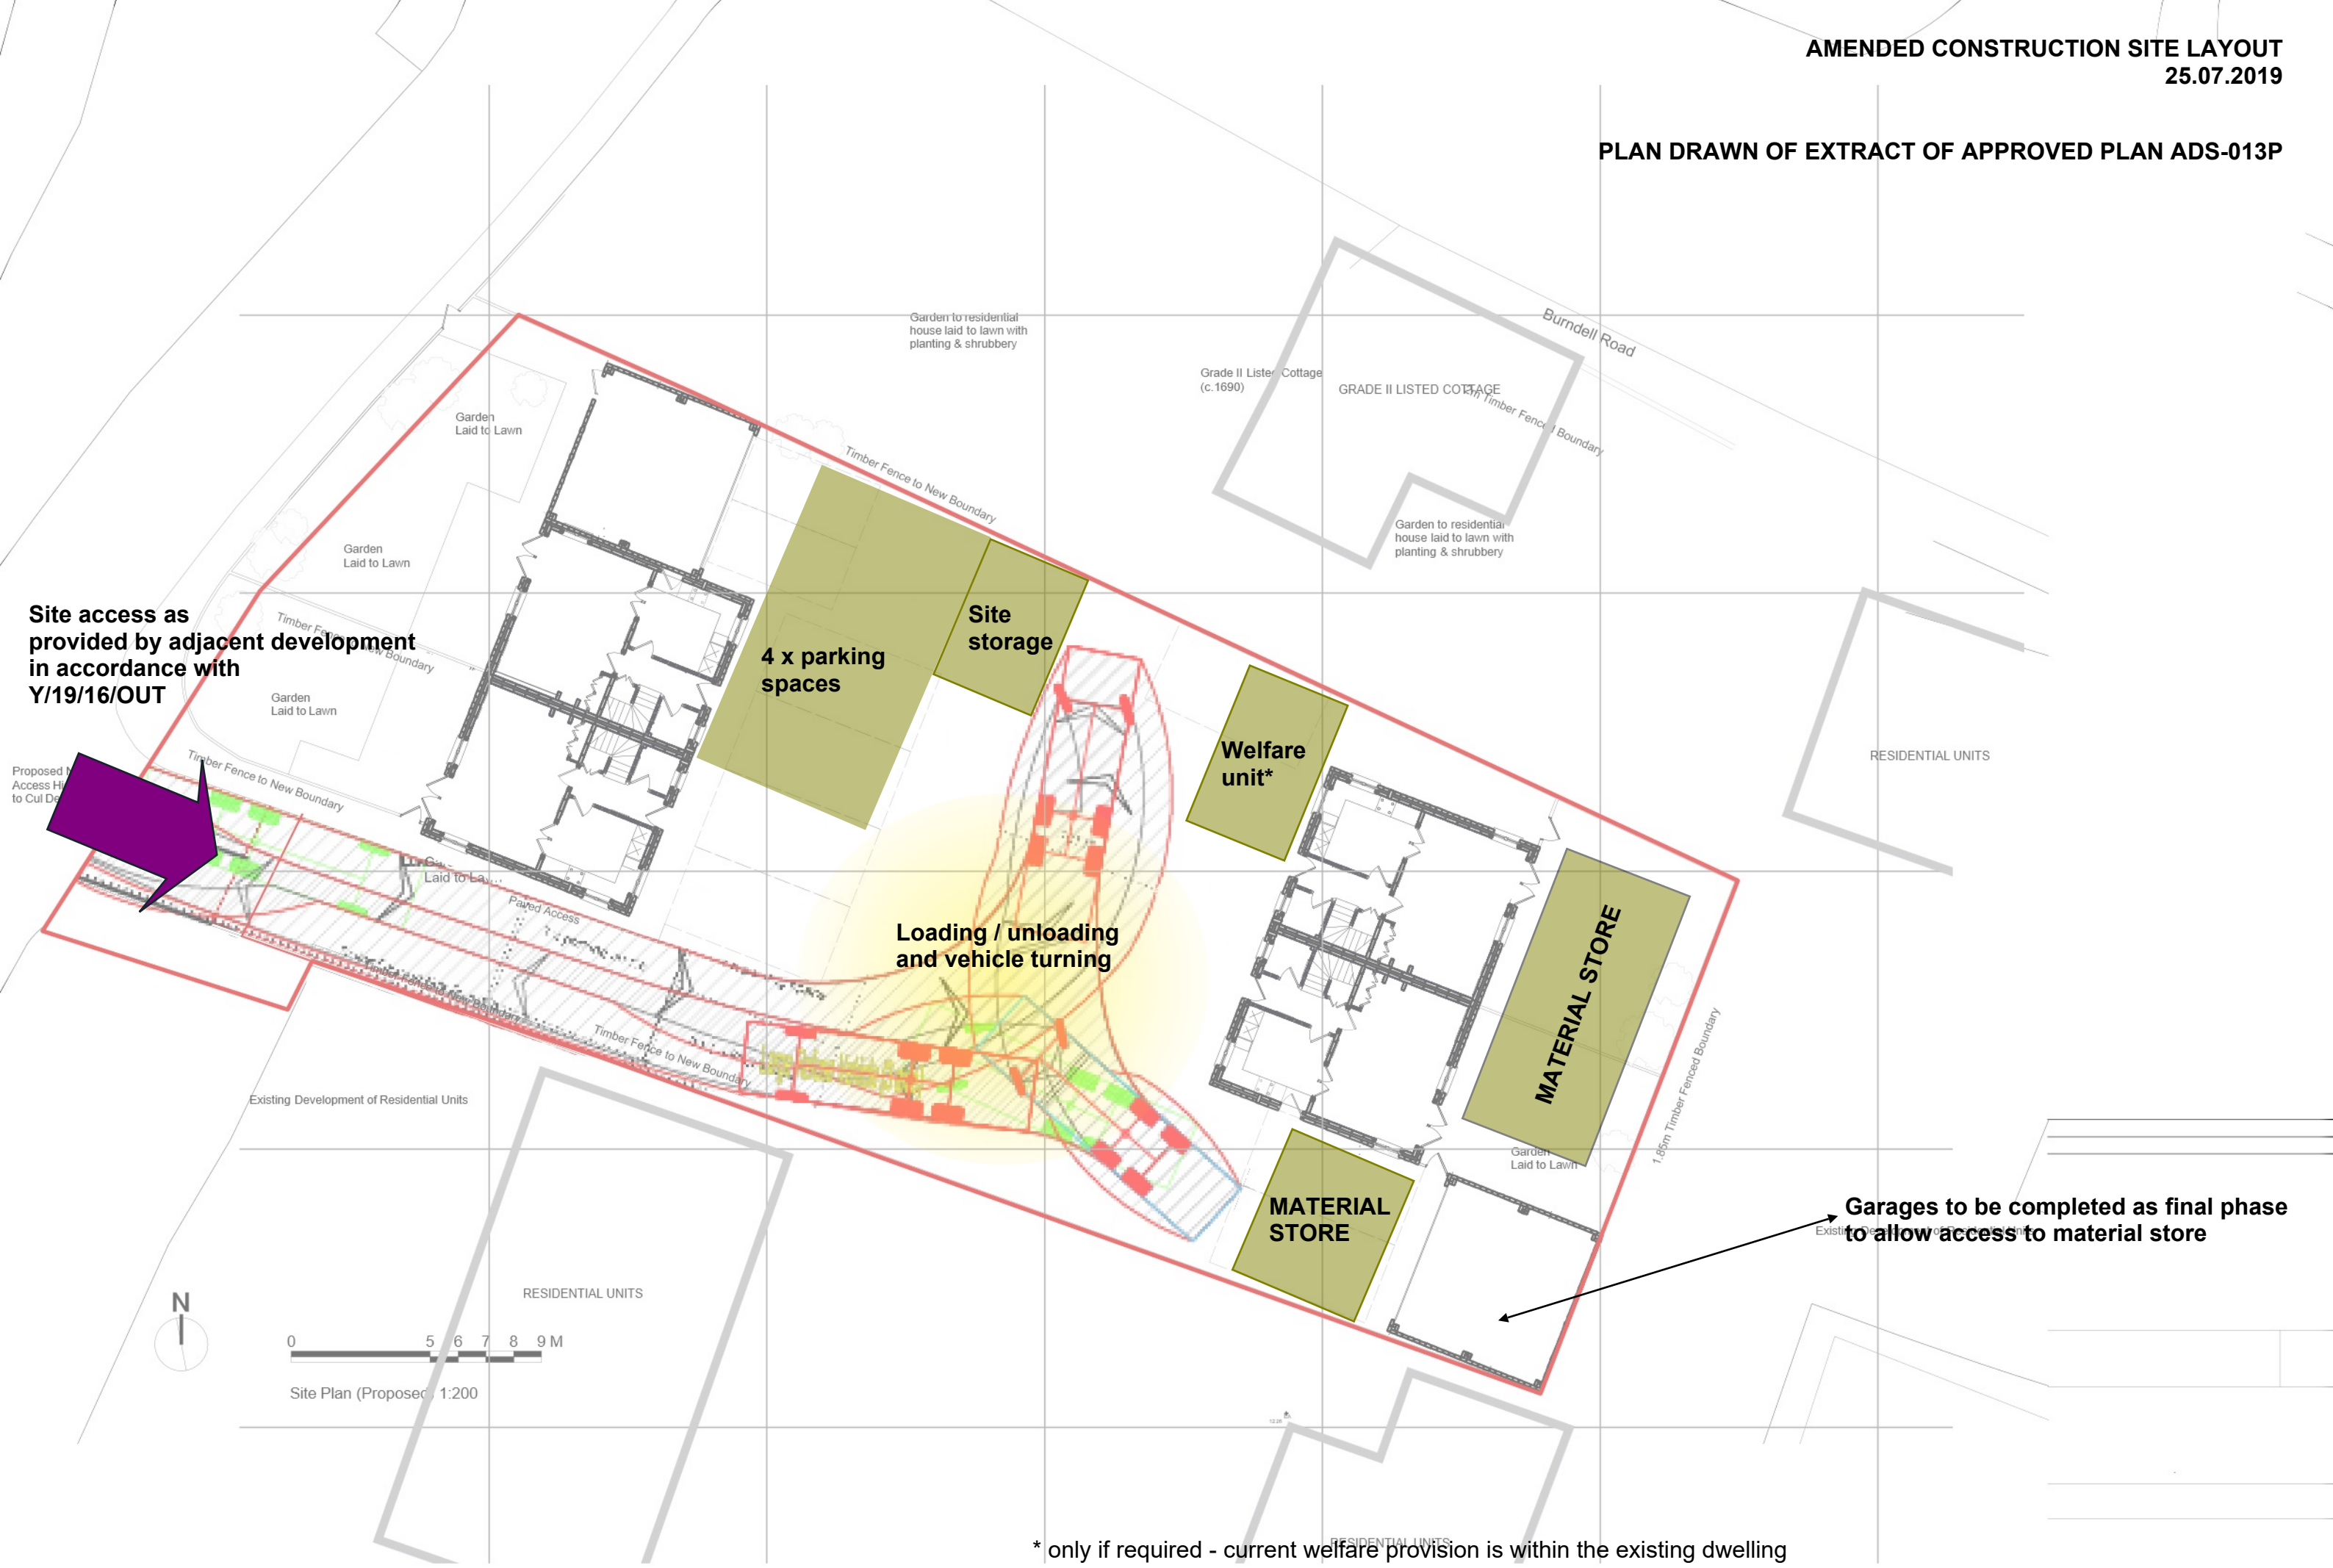

Site access as provided by adjacent development in accordance with Y/19/16/OUT

4 x parking spaces

Site storage

Welfare unit*

Loading / unloading and vehicle turning

MATERIAL STORE

MATERIAL STORE

Garages to be completed as final phase to allow access to material store

* only if required - current welfare provision is within the existing dwelling