
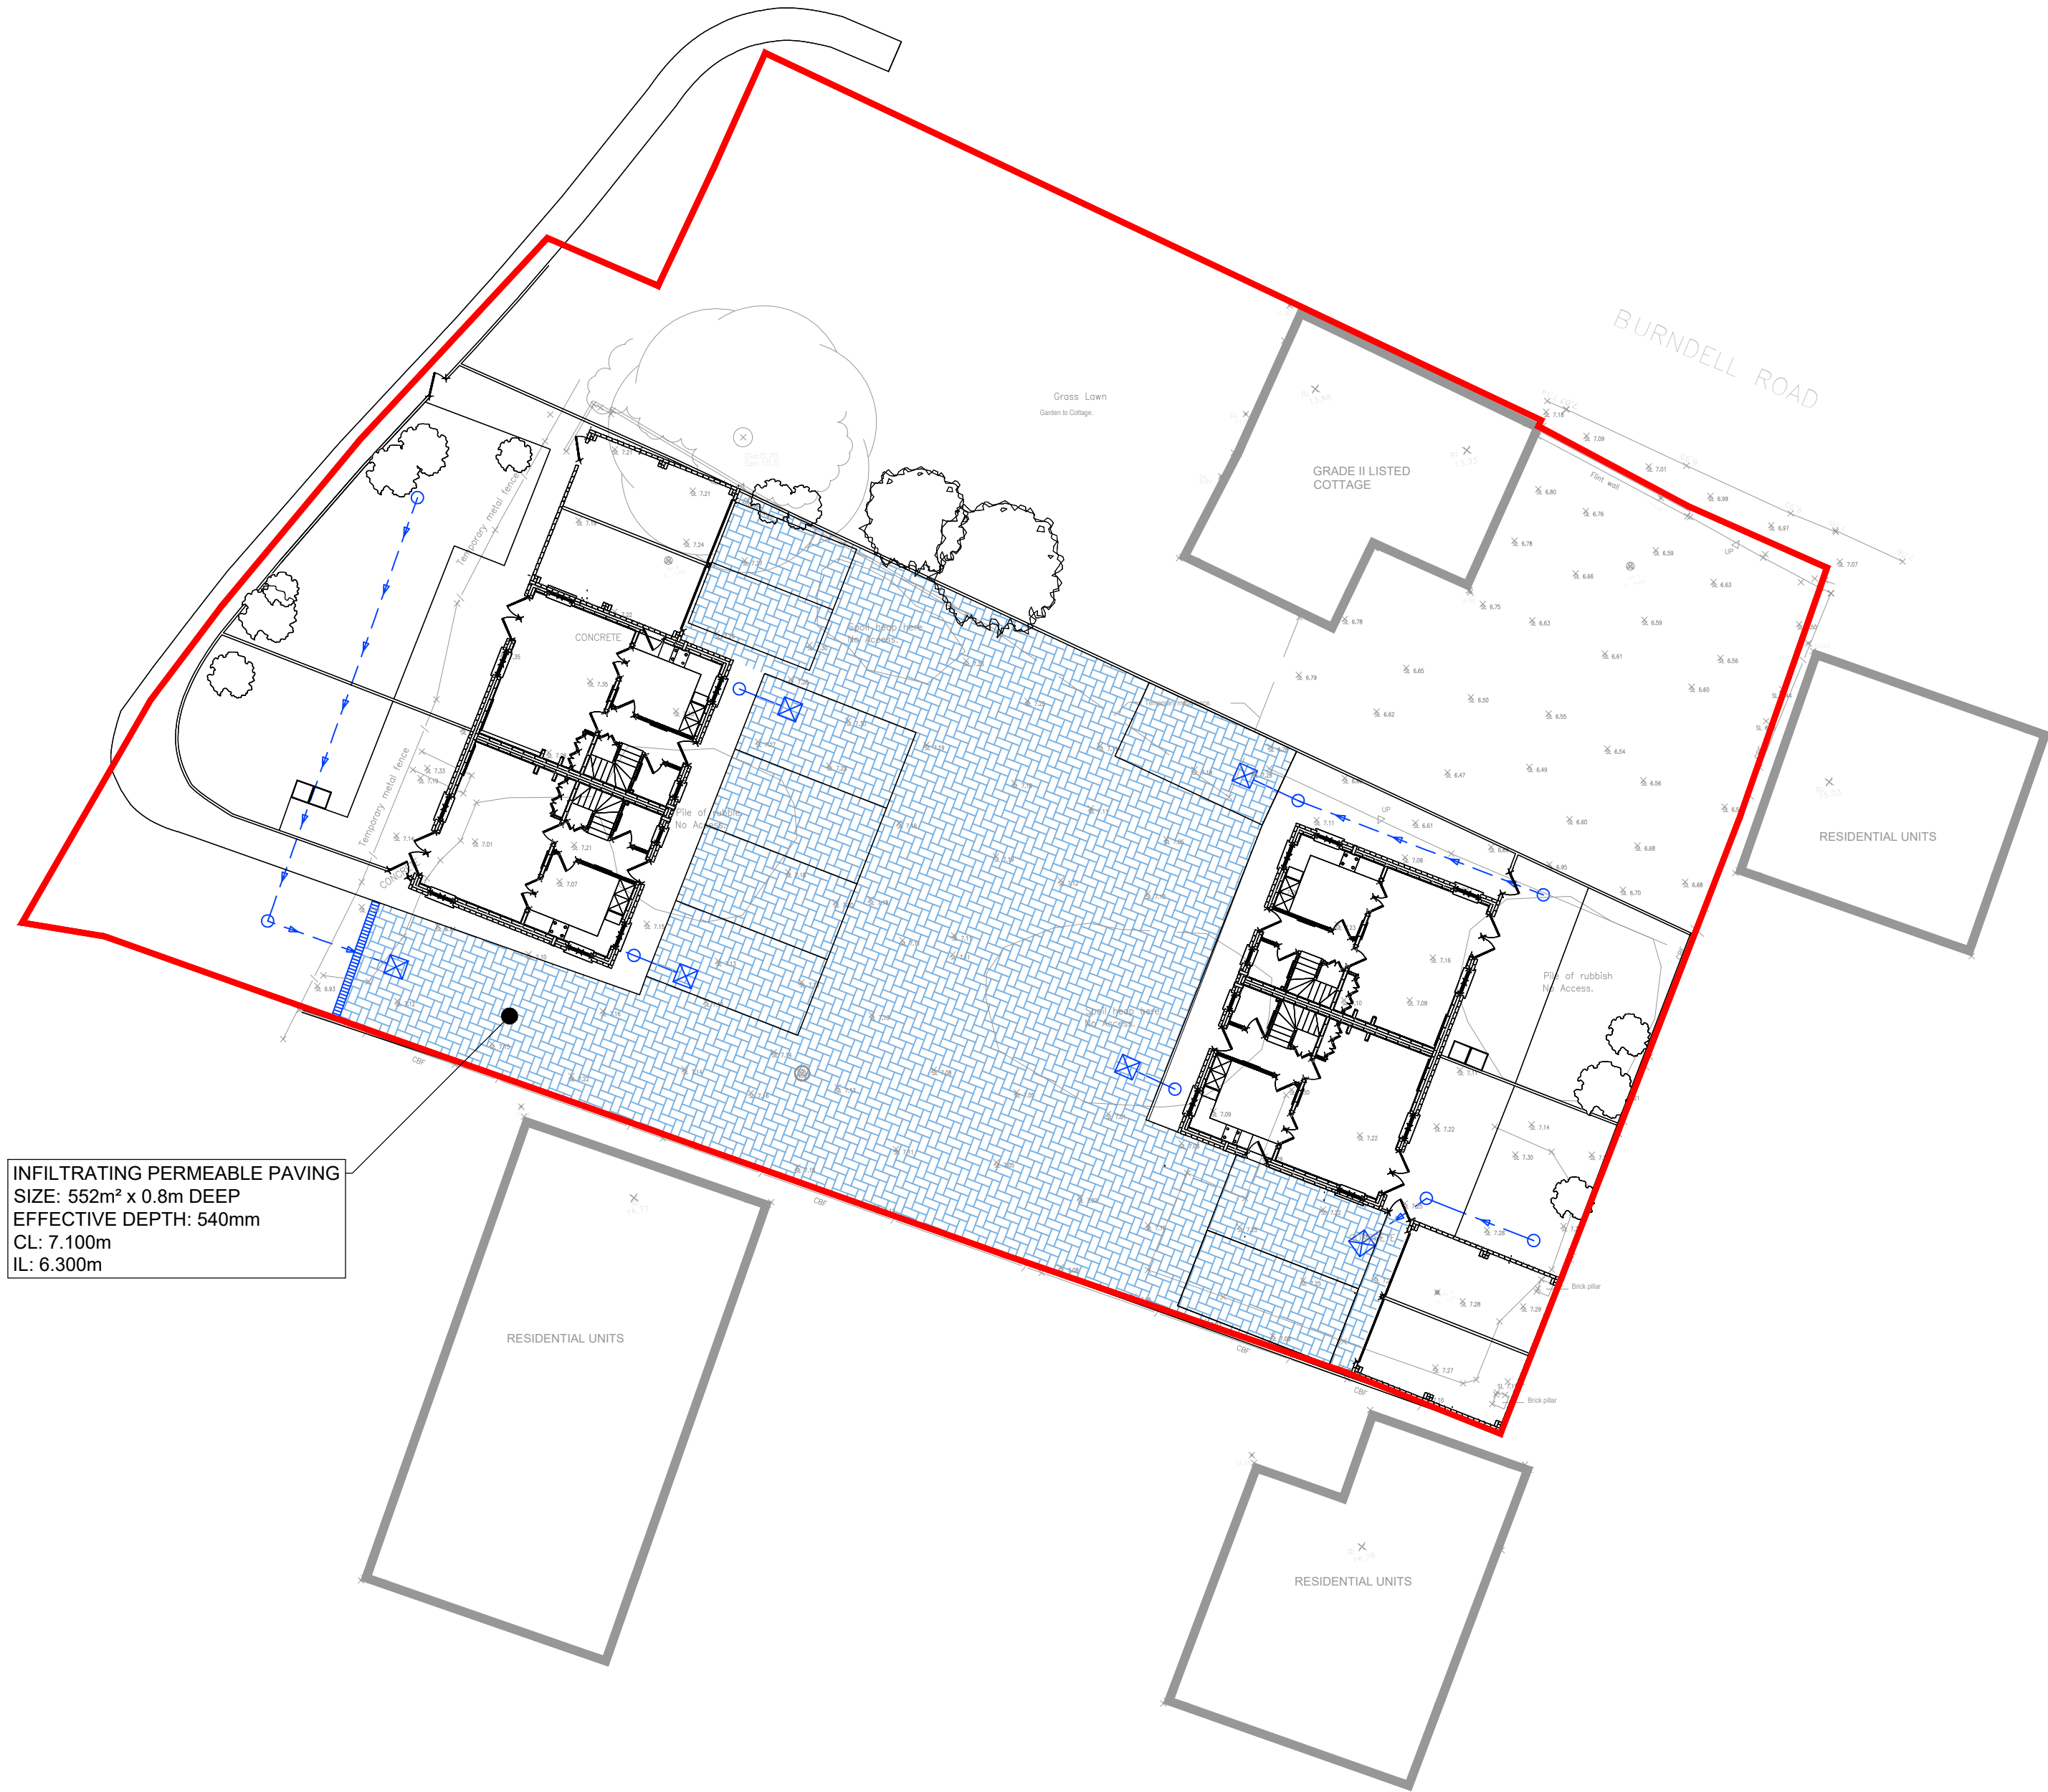


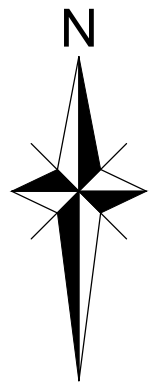

- NOTES**
- DO NOT SCALE FROM THIS DRAWING. WORK FROM FIGURED DIMENSIONS ONLY.
 - ALL DIMENSIONS SHOWN ON THIS DRAWING ARE IN METRES.
 - THIS DRAWING IS A PRELIMINARY REVIEW ONLY AND SUBJECT TO DETAILED DESIGN.
 - TOPOGRAPHICAL SURVEY HAS BEEN TAKEN FROM ARCHIDATA LIMITED DRAWING AD19080_1_01, DATED APRIL 19'.
 - PROPOSED SITE LAYOUT HAS BEEN PROVIDED BY LAKEWOOD HOMES.
 - ODYSSEY ACCEPT NO LIABILITY FOR THE ACCURACY OF SURVEY INFORMATION AND LAYOUTS SUPPLIED BY OTHERS.
 - INFILTRATING SUDS HAVE BEEN DESIGNED USING A SOAKAGE RATE OF 1.2×10^{-6} AS RECORDED BY GEO-ENVIRONMENTAL SERVICES LIMITED IN JULY 19
 - GROUNDWATER WAS NOT ENCOUNTERED AT THE SITE DURING THE GEO-ENVIRONMENTAL INVESTIGATION.

- LEGEND**
- DEVELOPMENT BOUNDARY
 - PROPOSED INFILTRATING PERMEABLE PAVING
 - PROPOSED SURFACE WATER CHAMBER
 - PROPOSED SURFACE WATER PIPE
 - PROPOSED DIFFUSER UNIT
 - PROPOSED LINEAR DRAINAGE CHANNEL

FOR PLANNING
PURPOSES ONLY

Rev	Amendments	Drn	Chk	App	Date

**ODYSSEY**

Tuscany House

White Hart Lane

Basingstoke

Hampshire RG21 4AF

Telephone: 01256 331144

Fax: 01256 331134

E: info@odysseyconsult.co.uk

W: www.odysseyconsult.co.uk

Job Title

**YAPTON METAL COMPANY,
BURNDELL ROAD, YAPTON**

Drawing Title

**SURFACE WATER
DRAINAGE STRATEGY**

Client

LAKEWOOD HOMES

Scale	Date	Designed
1:200 @ A2	AUG 19	SG
Drawn	Checked	Approved
JA	SG	LH
Job No	Drawing No	Rev
19-167	19-167/001	