
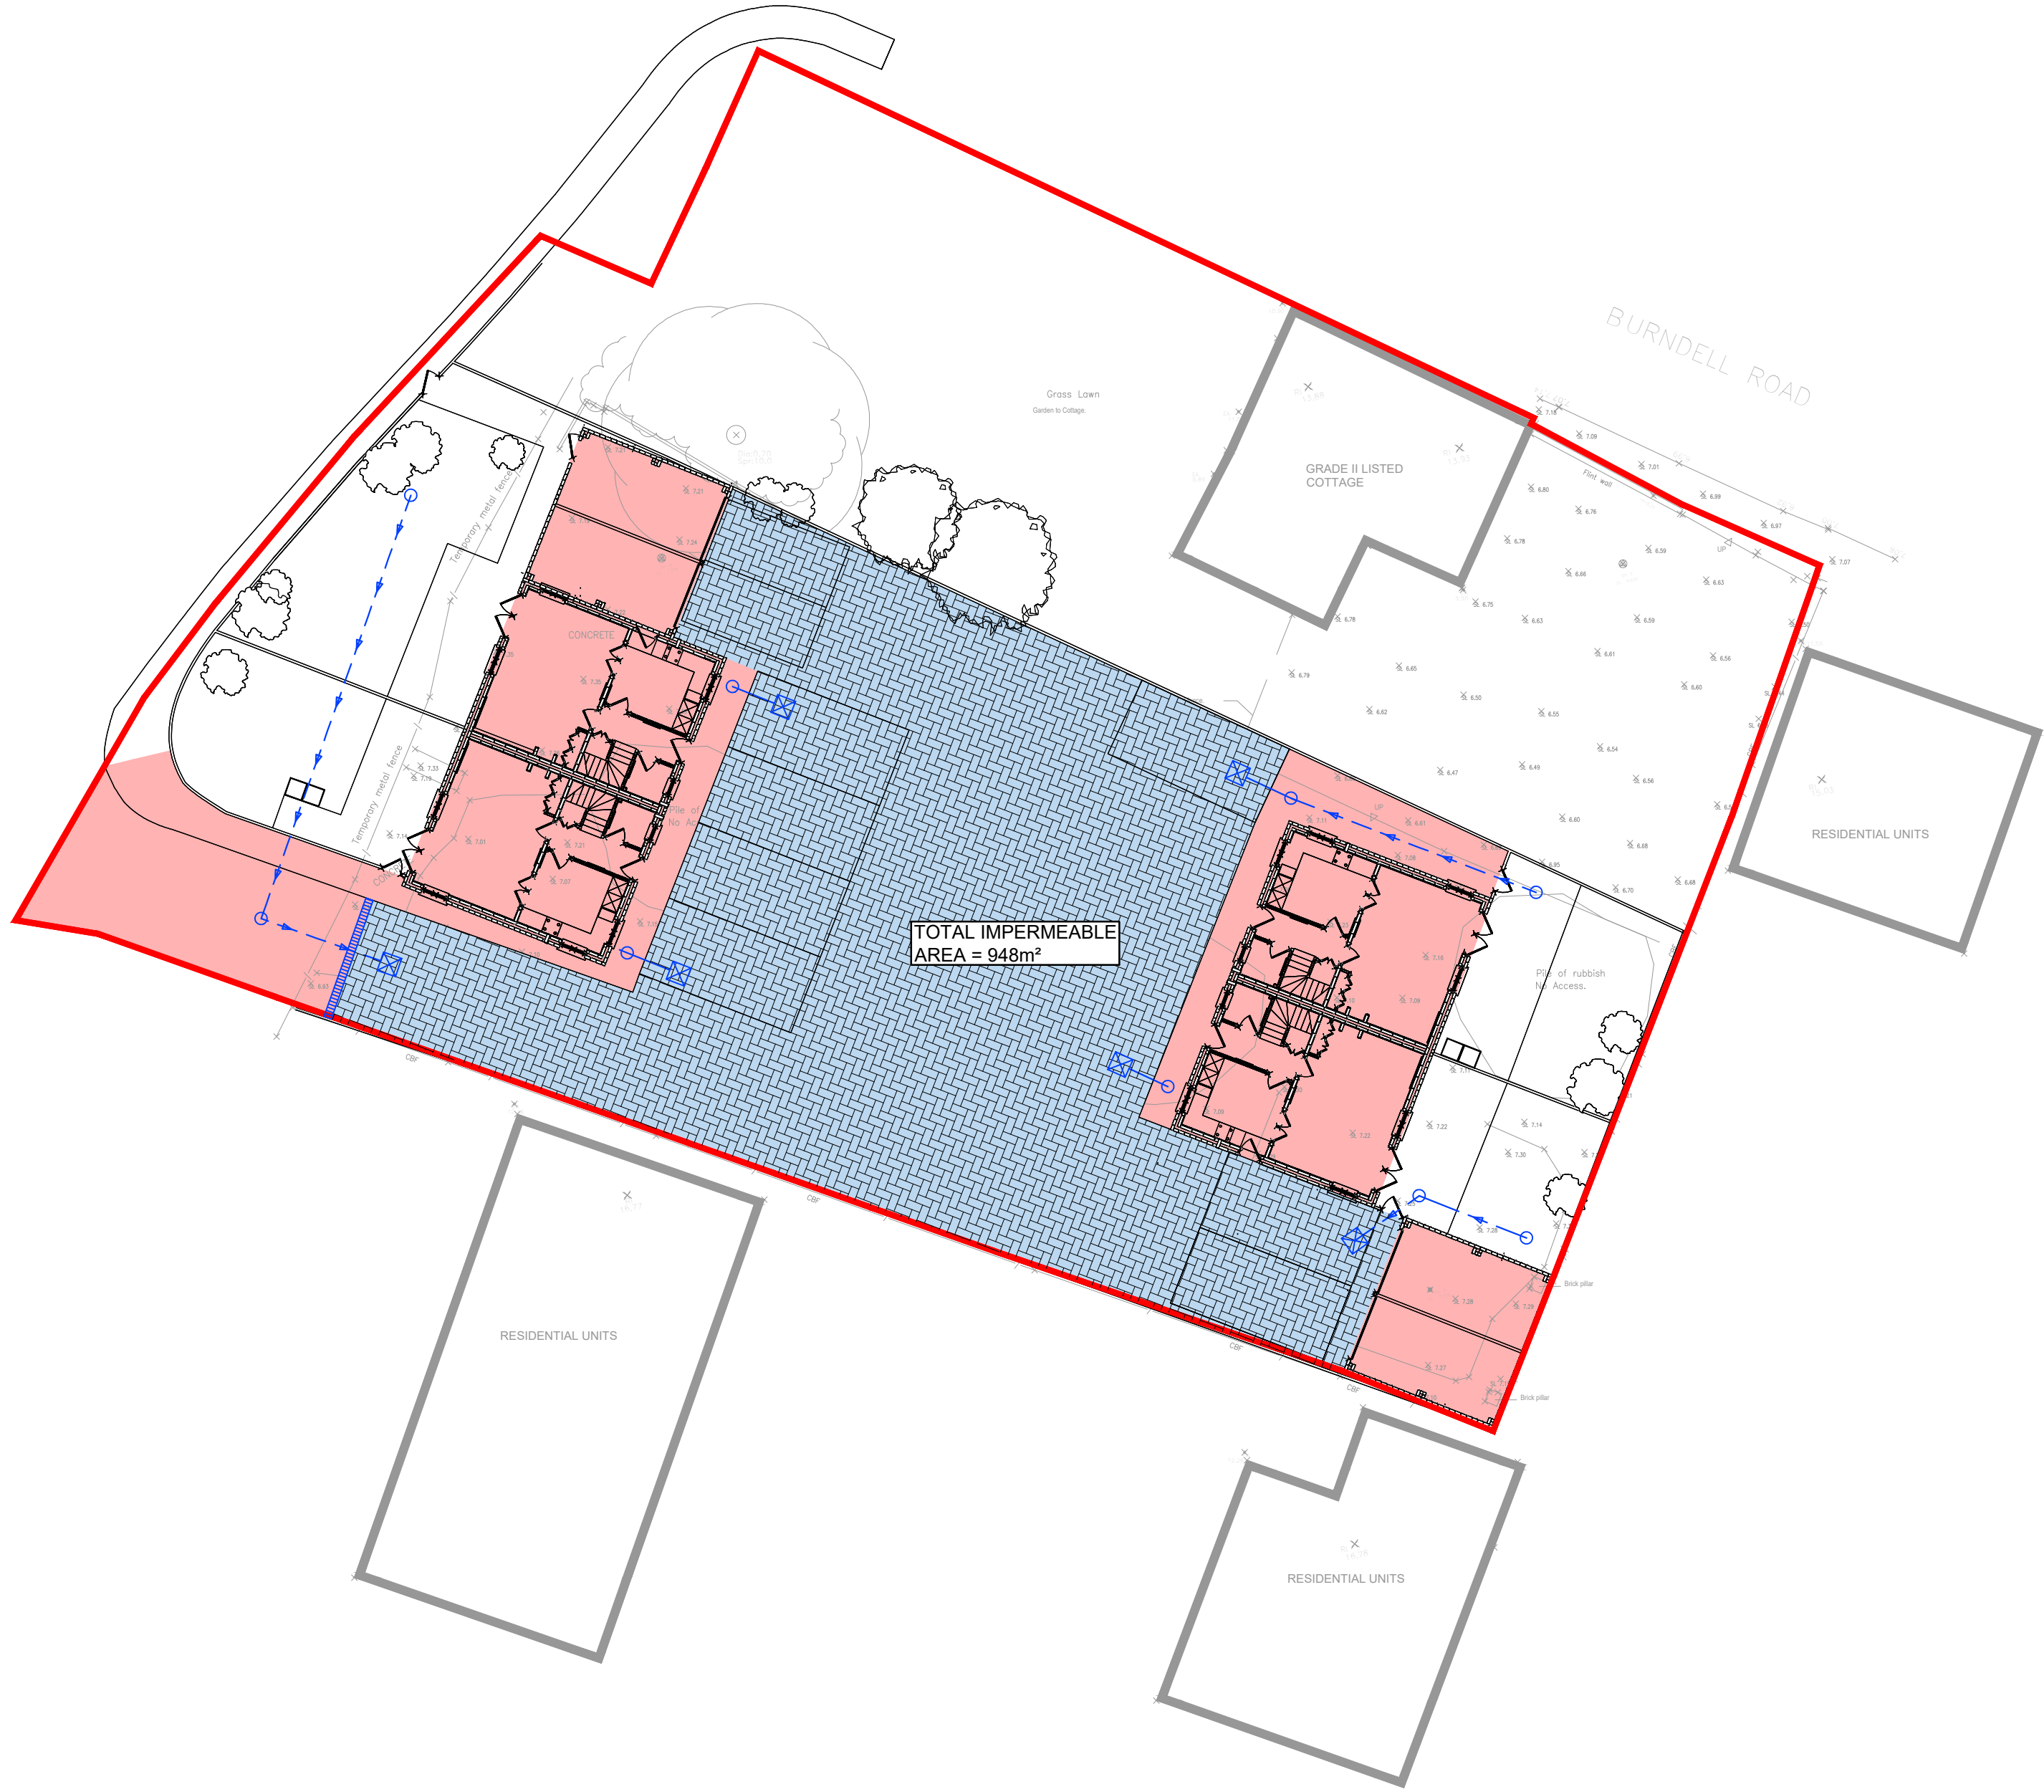


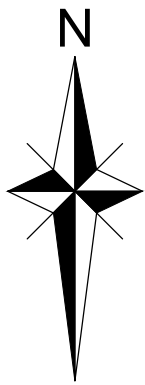

- NOTES**
- DO NOT SCALE FROM THIS DRAWING. WORK FROM FIGURED DIMENSIONS ONLY.
 - ALL DIMENSIONS SHOWN ON THIS DRAWING ARE IN METRES.
 - THIS DRAWING IS A PRELIMINARY REVIEW ONLY AND SUBJECT TO DETAILED DESIGN.
 - TOPOGRAPHICAL SURVEY HAS BEEN TAKEN FROM ARCHIDATA LIMITED DRAWING AD19080_1_01, DATED APRIL 19'.
 - ODYSSEY ACCEPT NO LIABILITY FOR THE ACCURACY OF SURVEY INFORMATION AND LAYOUTS SUPPLIED BY OTHERS.
 - PROPOSED SITE LAYOUT HAS BEEN PROVIDED BY LAKEWOOD HOMES.
 - FOR SURFACE WATER DRAINAGE STRATEGY REFER TO ODYSSEY DRAWING 19-167/001.

- LEGEND**
- ROOF/ HARD LANDSCAPING
TOTAL AREA = 396m²
 - PERMEABLE PAVING
TOTAL AREA = 552m²
 - PROPOSED SURFACE WATER CHAMBER
 - PROPOSED SURFACE WATER PIPE
 - PROPOSED DIFFUSER UNIT
 - PROPOSED LINEAR DRAINAGE CHANNEL

FOR PLANNING
PURPOSES ONLY

Rev	Amendments	Drn	Chk	App	Date

**ODYSSEY**

Tuscany House
White Hart Lane
Basingstoke
Hampshire RG21 4AF

Telephone: 01256 331144
Fax: 01256 331134
E: info@odysseyconsult.co.uk
W: www.odysseyconsult.co.uk

Job Title

**YAPTON METAL COMPANY,
BURNDELL ROAD, YAPTON**

Drawing Title

**SURFACE WATER
CATCHMENT PLAN**

Client

LAKEWOOD HOMES

Scale	Date	Designed
1:200 @ A2	AUG 19	SG
Drawn	Checked	Approved
JA	SG	LH
Job No	Drawing No	Rev
19-167	19-167/002	