


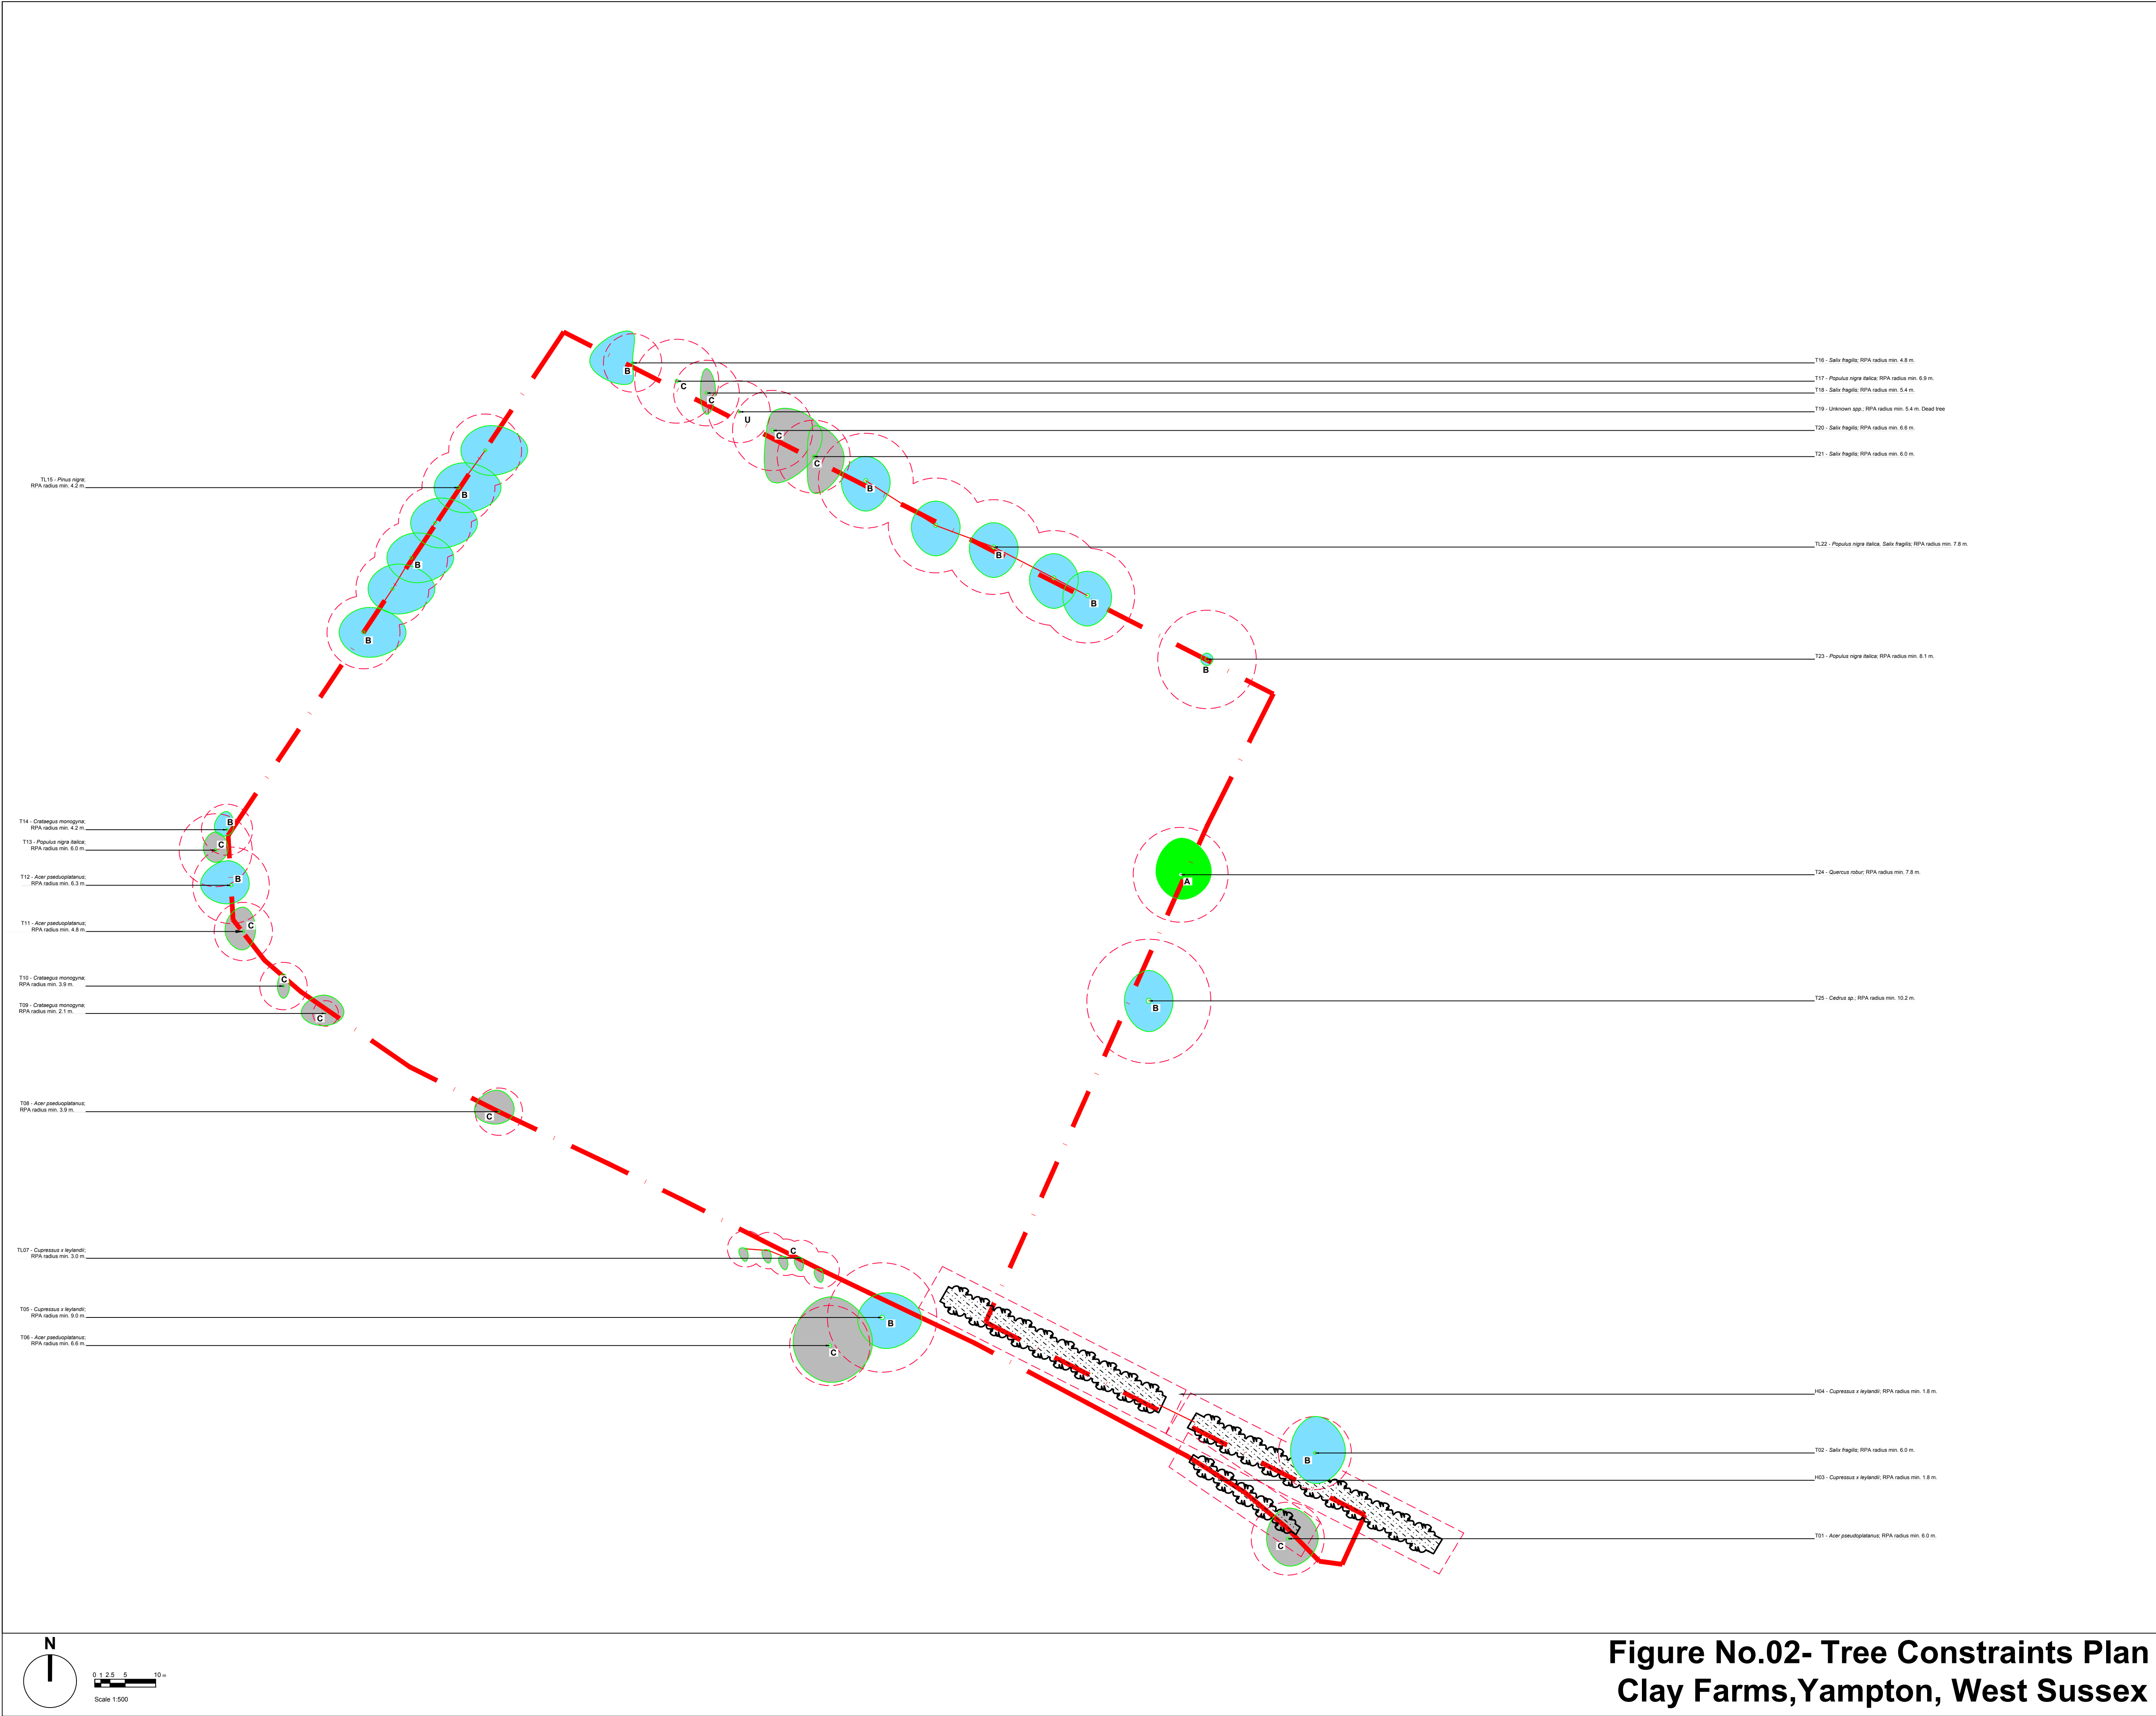

Legend

Survey Area.

T/ TG/
TL/ SH

Tree/ Tree Group/Tree
Line/Shrub Identification
Label.

Tree Root Protection Areas
Tree Root Protection Areas
calculated and specified in
accordance with BS 5837:2012
- 'Trees in Relation to Design,
Demolition and Construction'.

Category A Trees
Trees of High Quality and
Value.

Category B Trees
Trees of Moderate Quality and
Value.

Category C Trees
Trees of Low Quality and Value.

Category U Trees
Trees Unviable for retention.

Existing Tree Groups/ Tree
Lines

Existing Shrub / Scrub
Vegetation

- Notes:**
1. The original of this drawing was produced in colour – a monochrome copy should not be relied upon;
 2. For details of existing trees refer to LLD1438-ARB-SCH-001 - Existing Tree Schedule;
 3. Off-site location prohibited a more detailed inspection of several trees, therefore measurements in these instances have been estimated;
 4. Location of several trees indicative.

DRAFT ISSUE

Rev	Description	Date	Initials
00	Draft Issue	04.07.18	JH

LIZARD
Landscape Design and Ecology
The Old Bank, 34 South Street, Tarring, Worthing, West Sussex, BN14 7LH
T.01903 216033 E.lizardlandscape@btconnect.com W.lizardlandscapeecology.com

Client Domusea Developments			
Project Title and Location Clays farm, Yapton, West Sussex			
Drawing Title Figure No.02- Tree Constraints Plan			
Scale 1:500@A1	Drawn JH	Approved GS	Date 04.07.2018
Drawing No LLD1472-ARB-FIG-002			Revision 00

Figure No.02- Tree Constraints Plan
Clay Farms, Yampton, West Sussex