




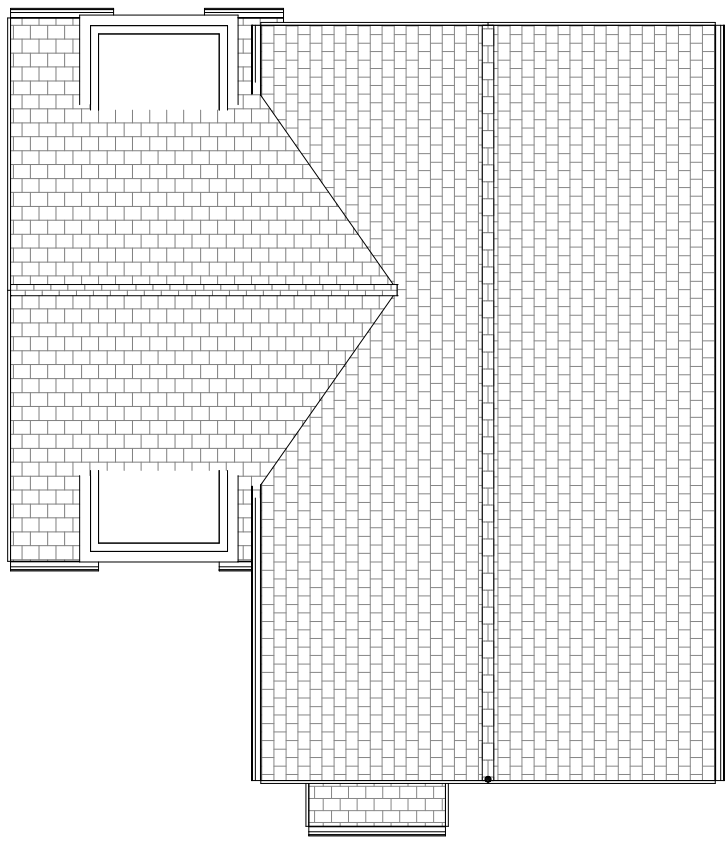

8 0.02 Roof Plan D3
1 : 100

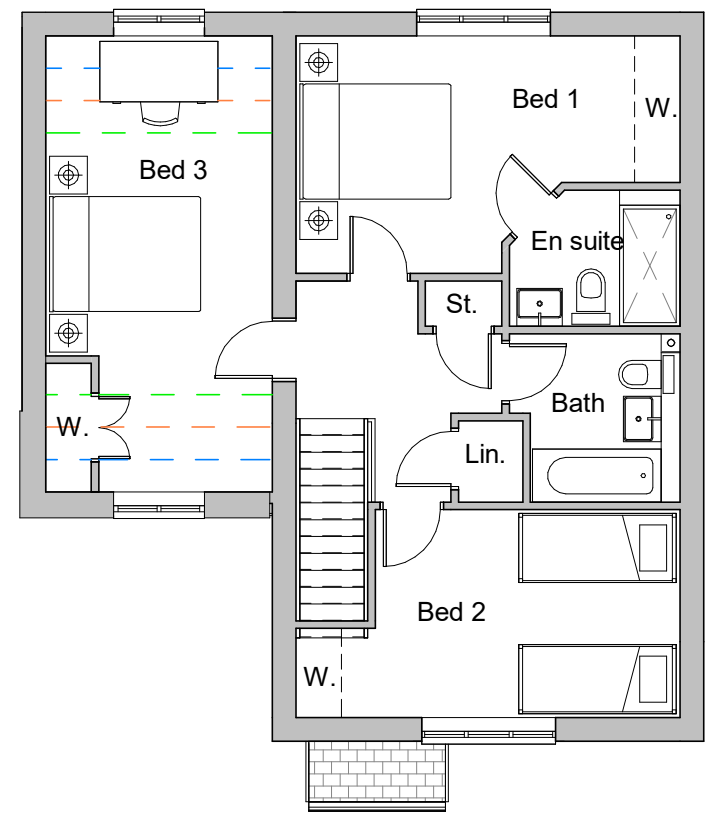

2 0.01 First Floor D3
1 : 100

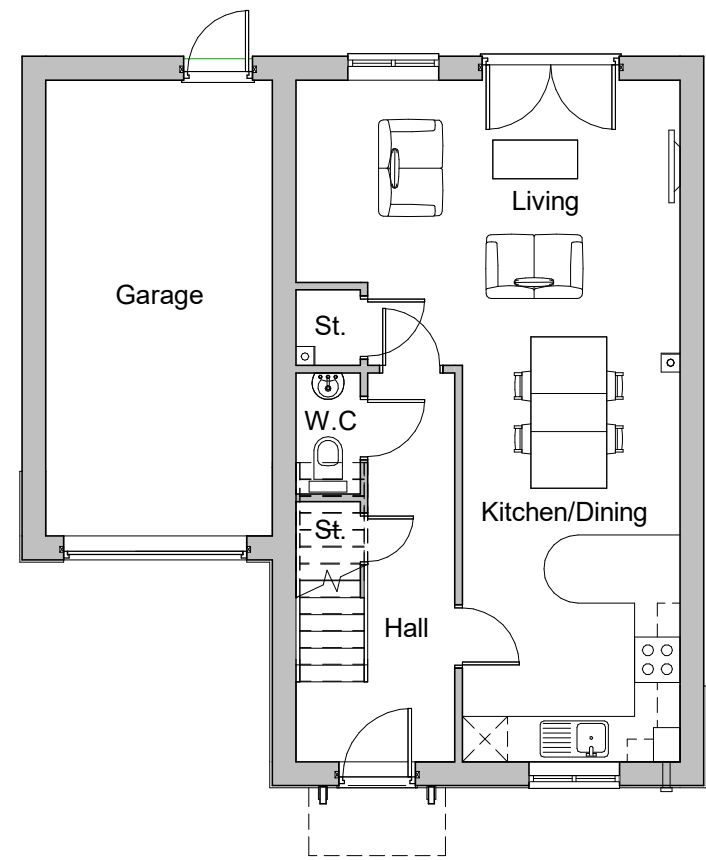


1 0.00 Ground Floor D3
1 : 100



3 Front Elevation D3
1 : 100



4 Rear Elevation D3
1 : 100

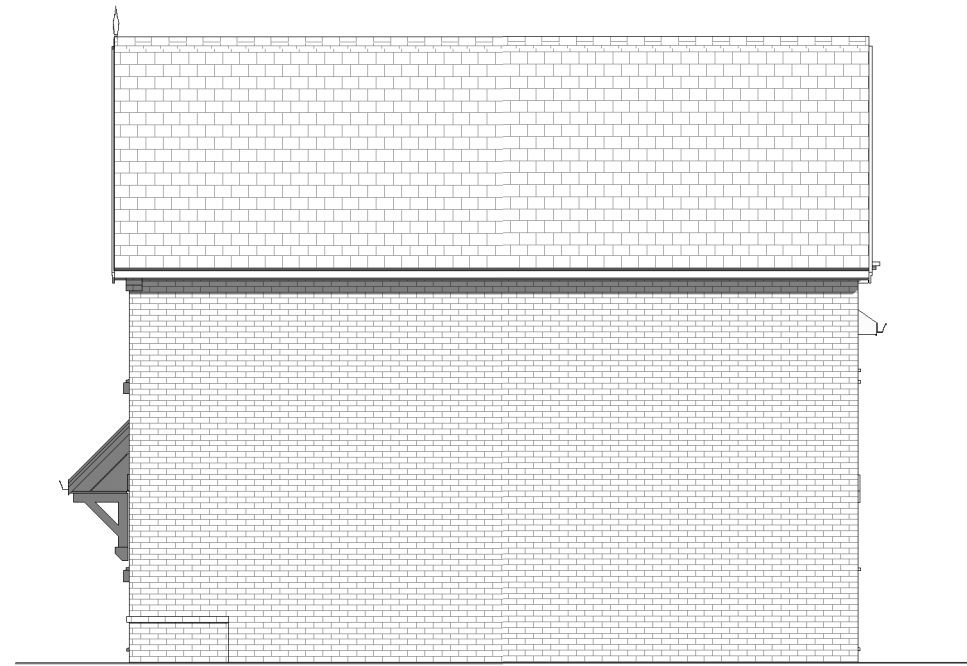

6 Side Elevation Right D3
1 : 100



5 Side Elevation Left D3
1 : 100



7 3D View 1

REV: DATE: B 03-07-19		REVISIONS: Render removed.		REV: DATE:		REVISIONS:		REV: DATE:		REVISIONS:		SCALES: 1:50@A1 1:500@A1 1:100@A1 1:1000@A1 1:200@A1 1:2000@A1 1:1250@A1 1:2500@A1				CLIENT Seaward Properties Ltd.		PROJECT Bonham's Field, Yaptton		 architecture planning masterplanning Broadmeade House, Farnham Business Park, Weydon Lane, Farnham, Surrey, GU9 9QT. info@osparchitecture.com www.osparchitecture.com Tel: 01252 267878 ©2019 Seaward Limited. Company Registration No. 2879051									
												SCALE 1 : 100 (A1 ORIGINAL)		DRAWING Plots 11 & 14 Proposed Plans and Elevations															
												DRAWN DA		18076		P114		B											
												DATE Apr 19																	
C COPYRIGHT EXISTS ON THE DESIGNS AND INFORMATION SHOWN ON THIS DRAWING												This drawing may be scaled or cross referenced to the scale bar for planning application purposes, use figure dimensions only. Subject to site survey and all necessary consents. All dimensions to be checked by user and any discrepancies reported to the Architect before work commences. This drawing to be read in conjunction with all other relevant materials.																	