


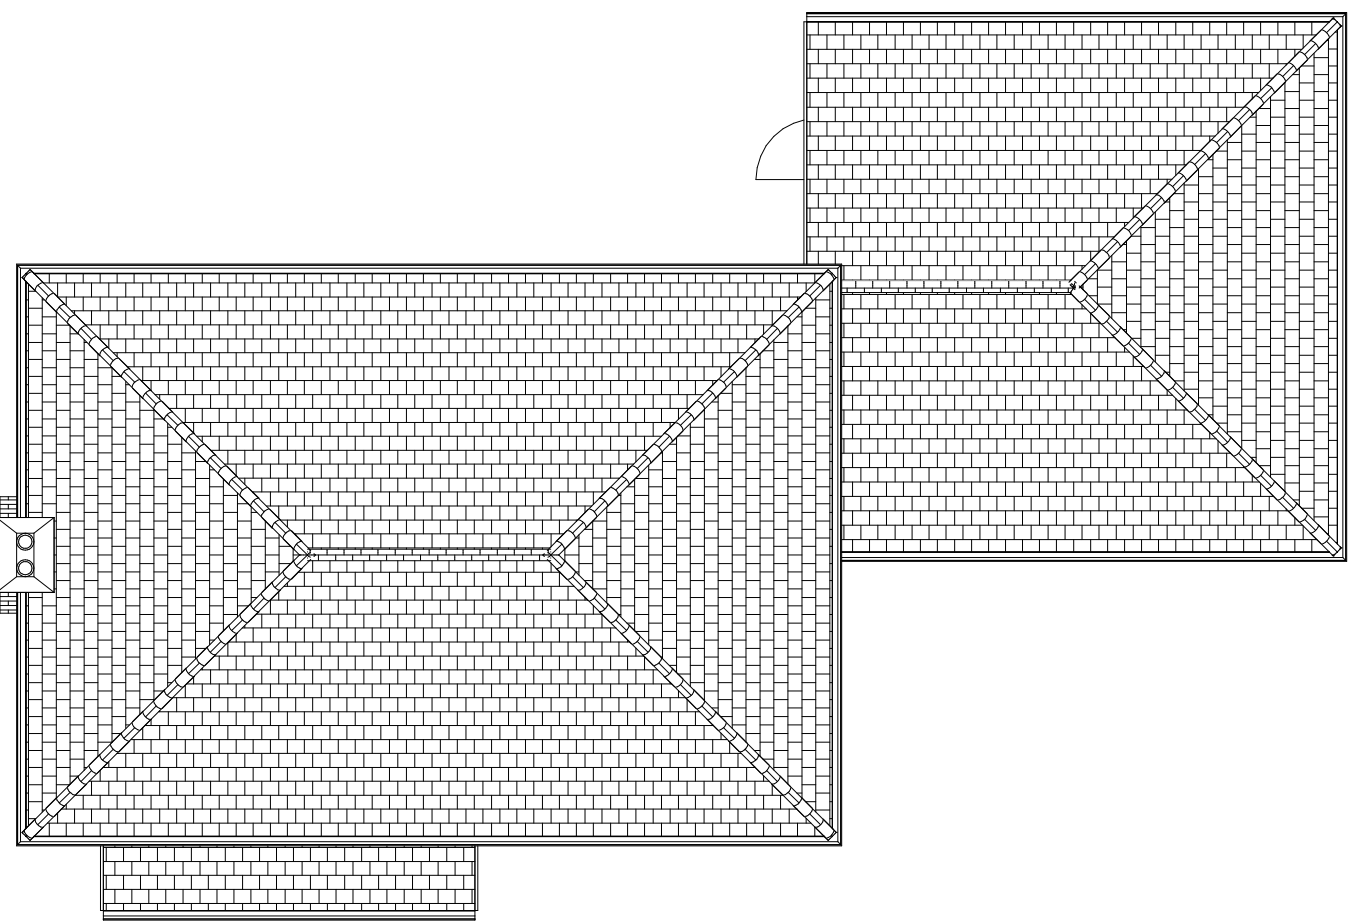


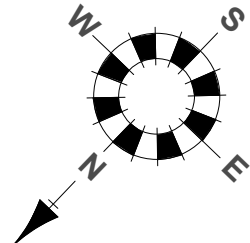

8 0.02 Roof Plan
1 : 100

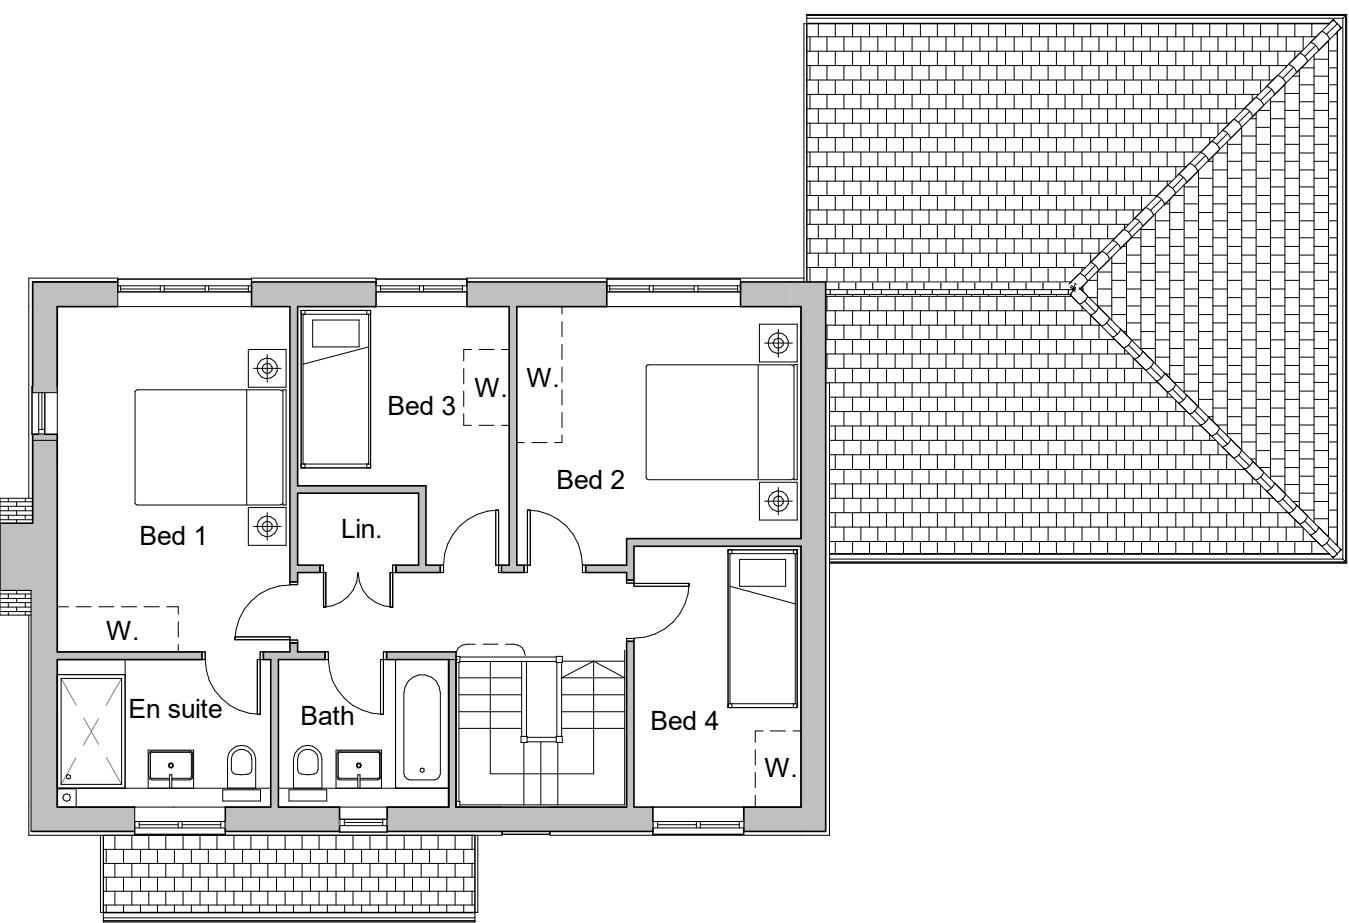


1 0.01 First Floor Plan
1 : 100

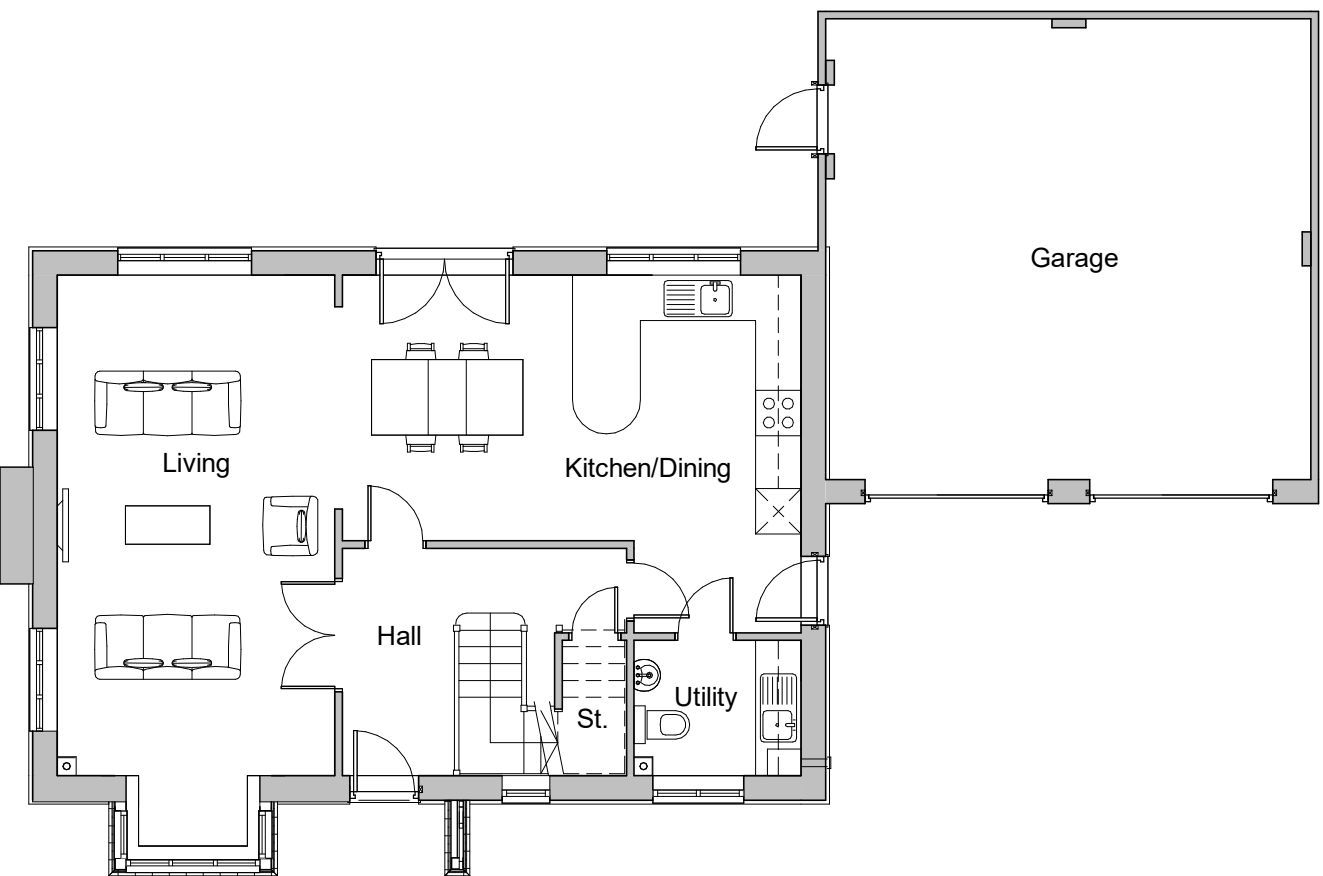

2 0.00 Ground Floor Plan
1 : 100



3 Front Elevation A4
1 : 100

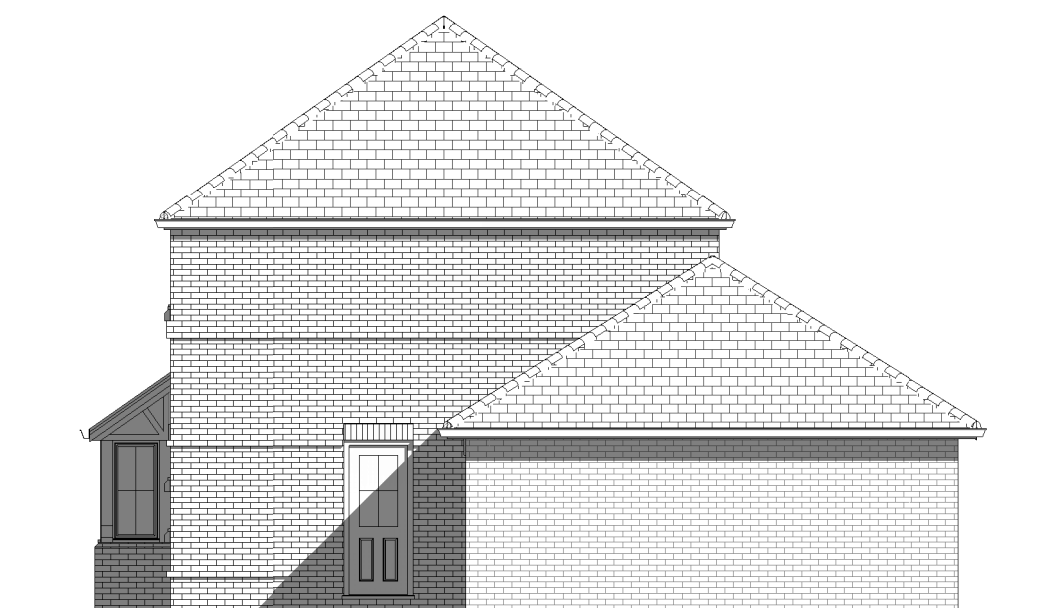

5 Side Elevation- Right A4
1 : 100



7 3D View 1



4 Rear Elevation A4
1 : 100



6 Side Elevation - Left A4
1 : 100



9 3D View 2

REV: DATE: B 03-07-19	REVISIONS: Render removed. Kitchen/Bed 2 window size increased.	REV: DATE:	REVISIONS:	REV: DATE:	REVISIONS:	SCALES: 1:5@A1 1:50@A1 1:500@A1 1:100@A1 1:1000@A1 1:20@A1 1:200@A1 1:2000@A1 1:1250@A1 1:2500@A1		CLIENT Seaward Properties Ltd.	PROJECT Bonham's Field, Yapton	 Broadmede House, Farnham Business Park, Weydon Lane, Farnham, Surrey, GU9 8QT. info@osparchitecture.com www.osparchitecture.com Tel: 01252 267878 ©2019 OSP Architecture Limited, Company Registration No. 2878951
								SCALE 1 : 100 (A1 ORIGINAL)	DRAWING Plot 13 Proposed Plans & Elevations	
DRAWN DATE	DA May 19							18076	P126	B