




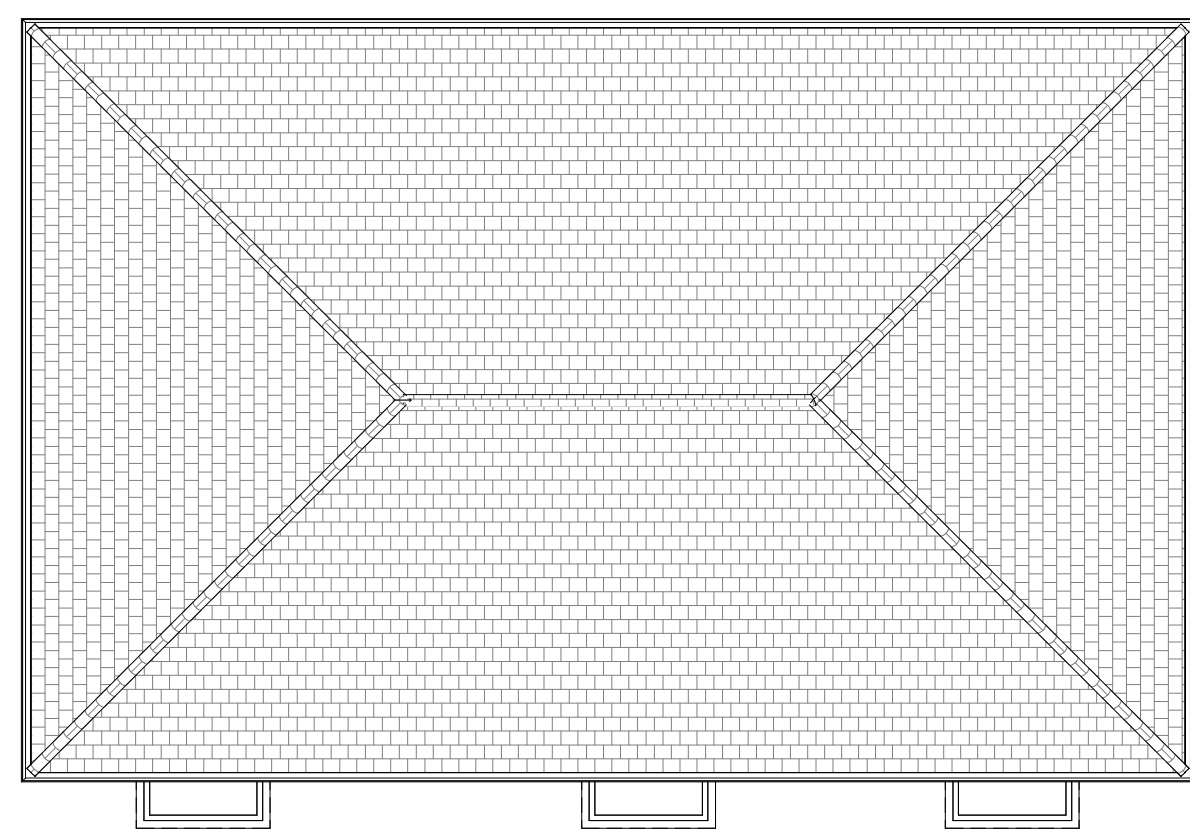

This architectural elevation drawing shows a two-story house with a gabled roof. The exterior walls are finished with brickwork. The second story features six rectangular windows, while the first story has four windows, each flanked by a decorative column. The roof is covered in shingles, and the overall design is symmetrical.

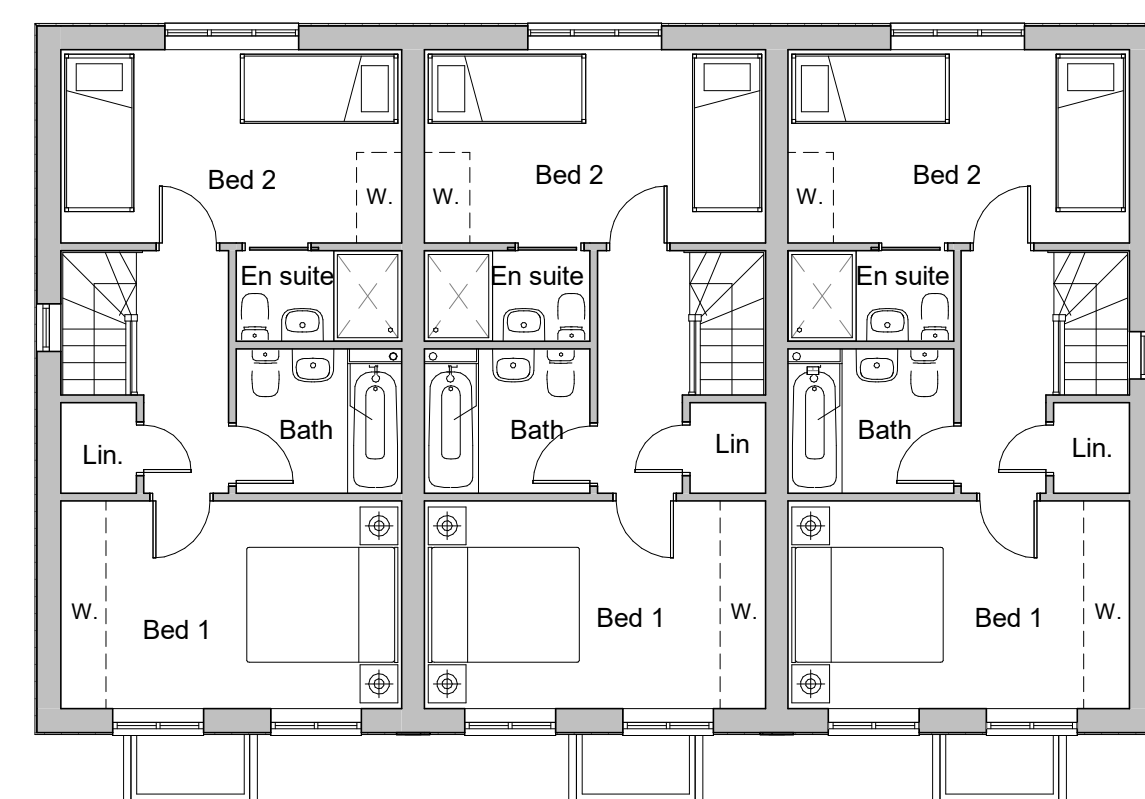

This architectural elevation drawing shows a two-story house with a gabled roof. The exterior walls are finished with brickwork. The first floor features a central entrance with a double door, flanked by windows. The second floor has three large windows. The roof is gabled and appears to be covered in shingles. The drawing is a black and white line art representation.

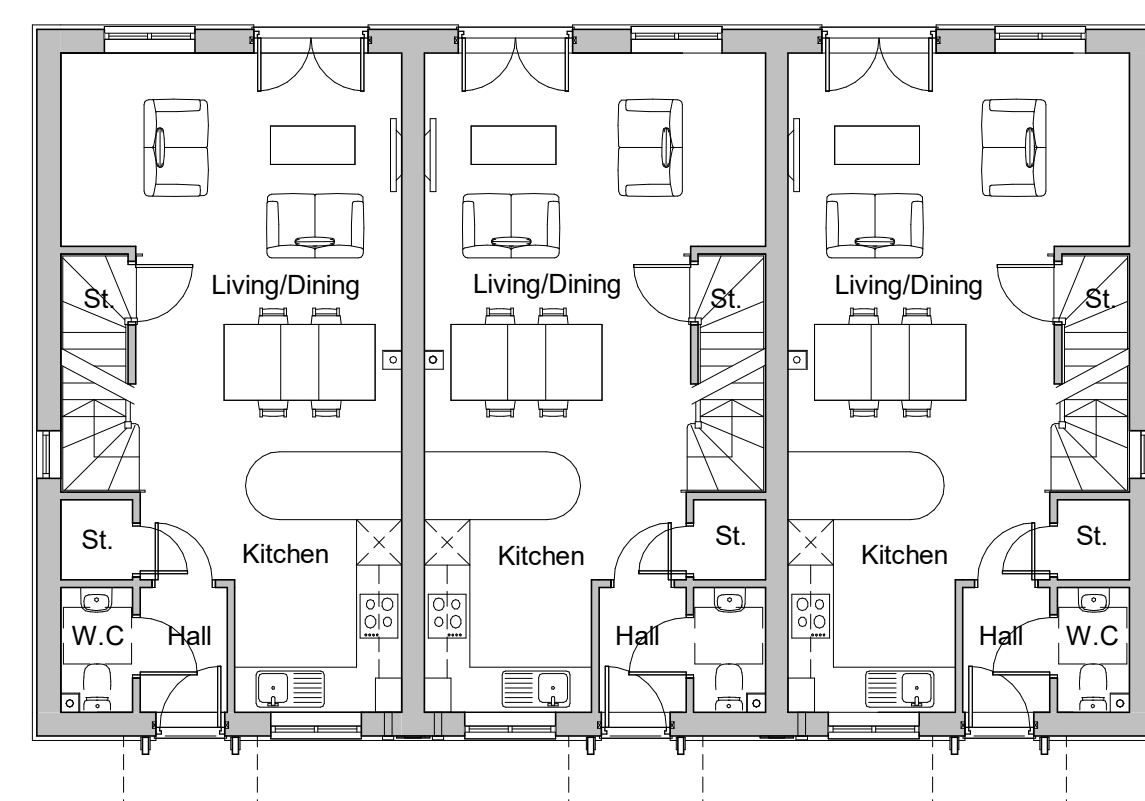

A 3D perspective rendering of a two-story building. The building features a gabled roof with a textured surface, possibly tiles. The walls are constructed from brick, with a lighter-colored brick on the lower level and a darker, more uniform brick on the upper level. The upper level has a row of five windows with dark frames. The lower level has a central entrance with a small porch supported by two columns, and two windows on either side of the entrance, each with a small awning. The building is set on a dark, flat base.

SCALES:

S: 1:5@A1 0.3 M
1:50@A1 3 M
1:500@A1 30 M
1:10@A1 0.6 M
1:100@A1 6 M
1:1000@A1 60 M
1:20@A1 1.2 M
1:200@A1 12 M
1:2000@A1 120 M
1:1250@A1 70 M
1:2500@A1 140 M

CLIENT	Seaward Properties Ltd.	
SCALE	1 : 100	(A1 ORIGINAL)
DRAWN DATE	DA May 19	18076

PROJECT	Bonham's Field, Yapton	
DRAWING	Plots 16,17 & 18 Proposed Plans & Elevations	
	P113	A

