


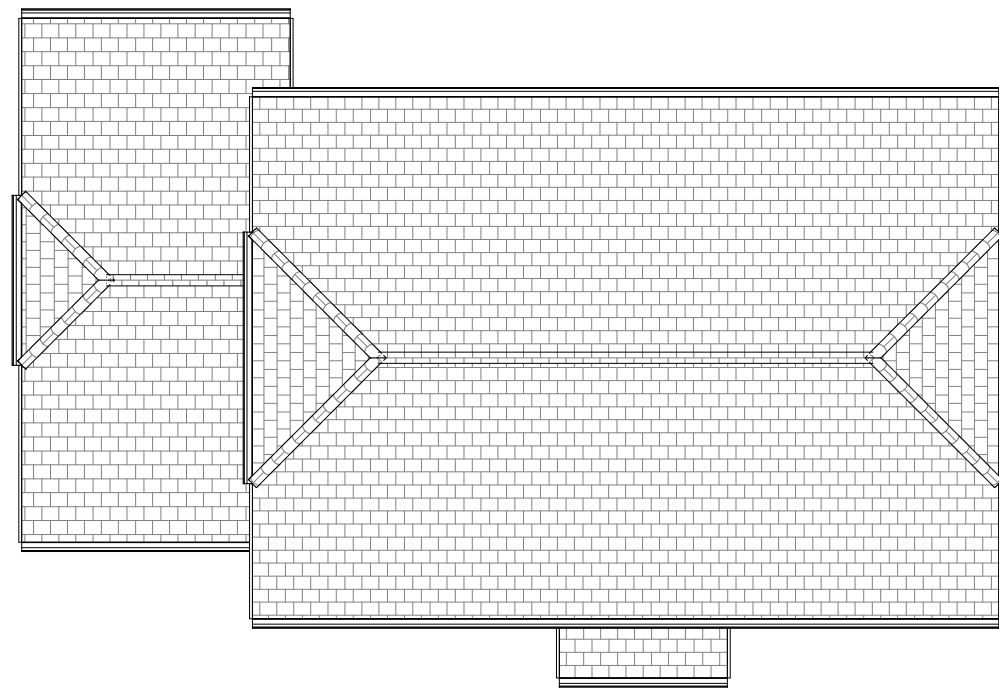


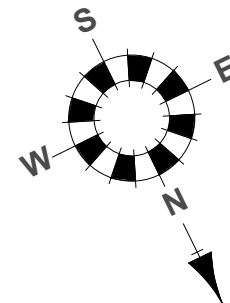

8 **0.03 Roof Plan G3**
1 : 100

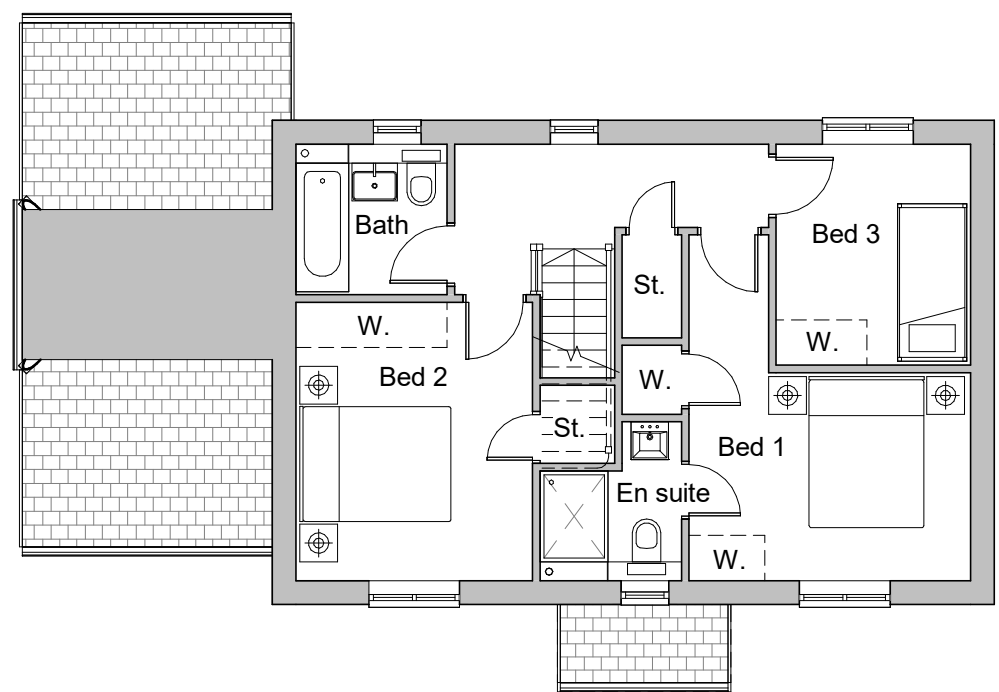


2 **0.01 First Floor G3**
1 : 100

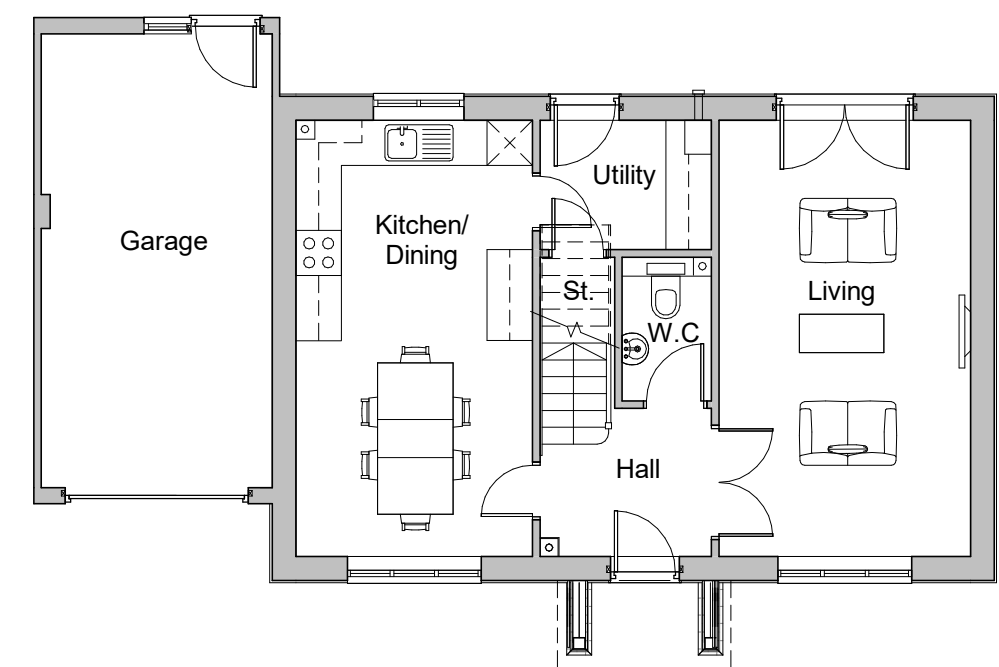

1 **0.00 Ground Floor G3**
1 : 100




3 **Front Elevation G3**
1 : 100

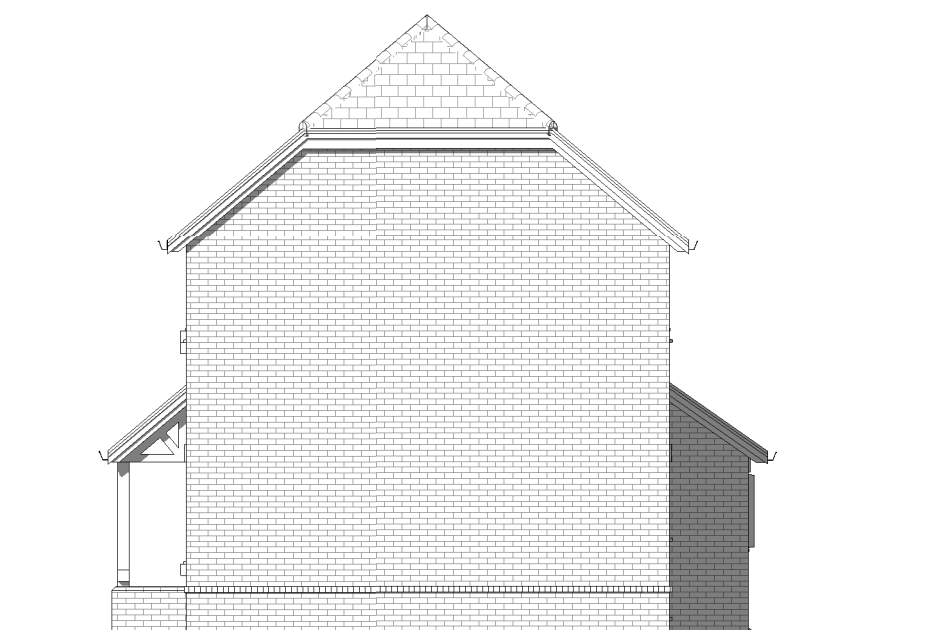

6 **Side Elevation - Right G3**
1 : 100



4 **Rear Elevation G3**
1 : 100

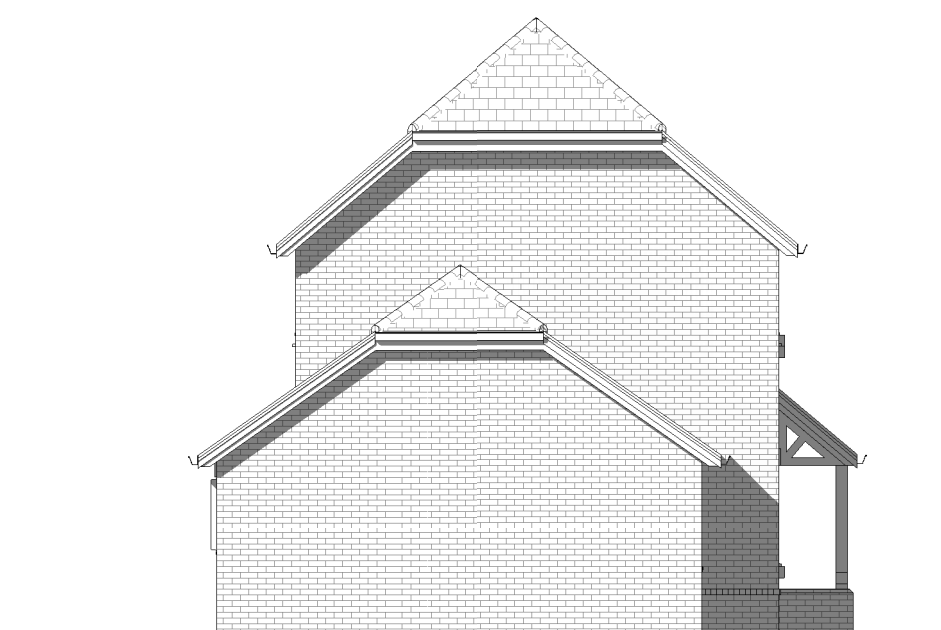

5 **Side Elevation - Left G3**
1 : 100



7 **3D View 2**

REV. DATE:		REVISIONS:		REV. DATE:		REVISIONS:		REV. DATE:		REVISIONS:		SCALES:		0.3 M 3 M 30 M 0.6 M 6 M 60 M 1.2 M 12 M 120 M 70 M 140 M		CLIENT		Seaward Properties Ltd.		PROJECT		Bonham's Field, Yapton		 architecture planning masterplanning Broadmeade House, Farnham Business Park, Weydon Lane, Farnham, Surrey, GU9 9QT. info@osparchitecture.com www.osparchitecture.com Tel: 01252 267878 ©2019 OSP Architecture Limited. Company Registration No. 2879055																							
B	28-06-19	Plots 2,19 removed from title block.										1:50@A1 1:500@A1 1:10@A1 1:100@A1 1:1000@A1 1:20@A1 1:200@A1 1:2000@A1 1:1250@A1 1:2500@A1		SCALE		1 : 100		(A1 ORIGINAL)		DRAWING		Plots 28,29 & 31 (31 handed) Proposed Plans & Elevations																									
C	11-07-19	Internal layout amended.												DRAWN		DA		18076		P111		C																									
DATE		May 19	
C COPYRIGHT EXISTS ON THE DESIGNS AND INFORMATION SHOWN ON THIS DRAWING																This drawing may be scaled or cross referenced to the scale bar for planning application purposes, use figured dimensions only. Subject to site survey and all necessary consents. All dimensions to be checked by user and any discrepancies reported to the Architect before work commences. This drawing to be read in conjunction with all other relevant materials.																															