


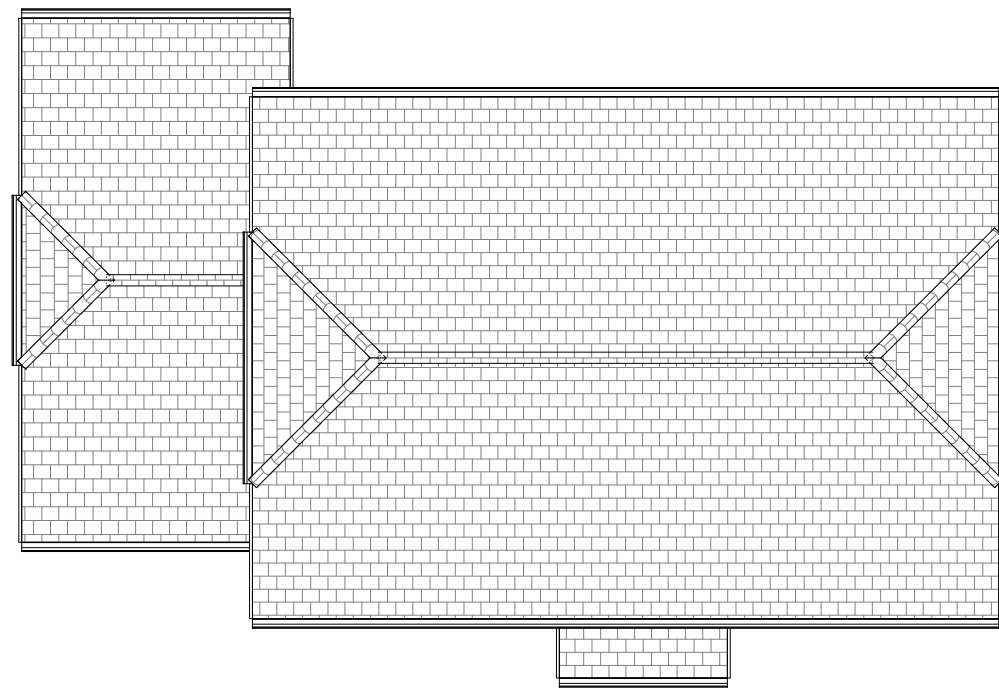


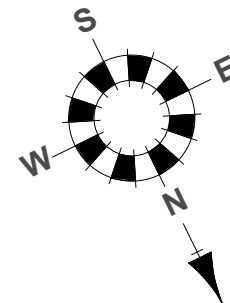

8 **0.03 Roof Plan G3**
1 : 100

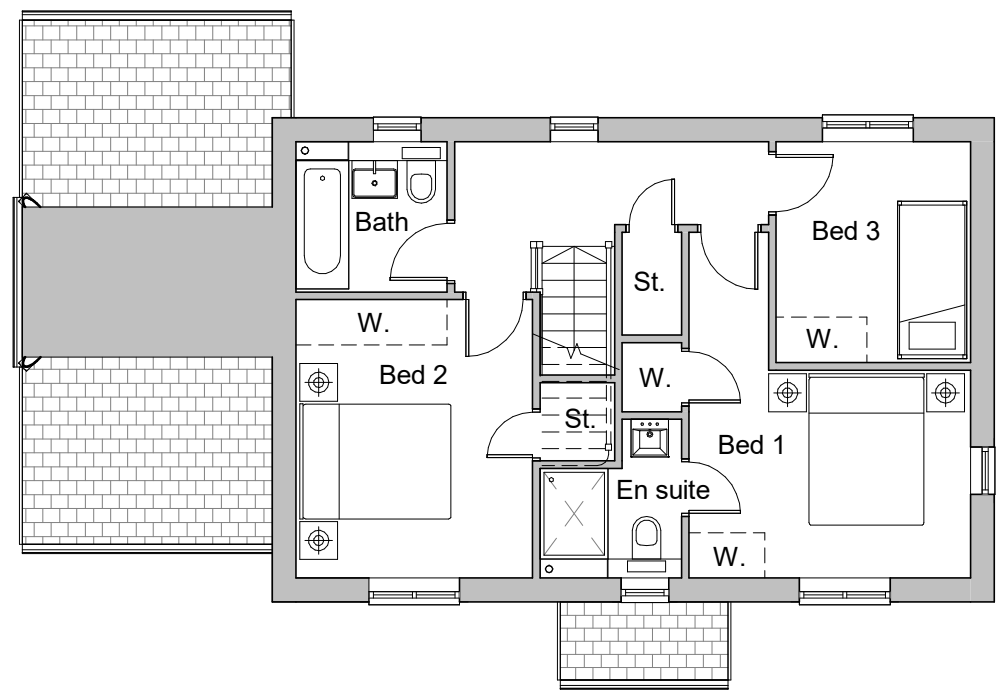

2 **0.01 First Floor G3**
1 : 100

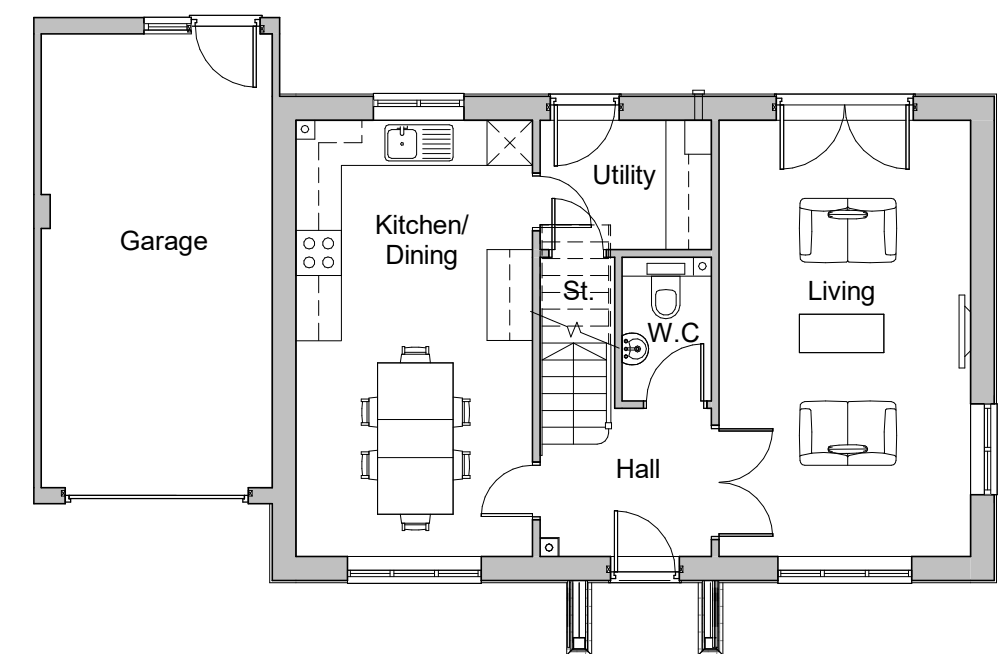

1 **0.00 Ground Floor G3**
1 : 100




3 **Front Elevation G3**
1 : 100



6 **Side Elevation - Right G3**
1 : 100



4 **Rear Elevation G3**
1 : 100

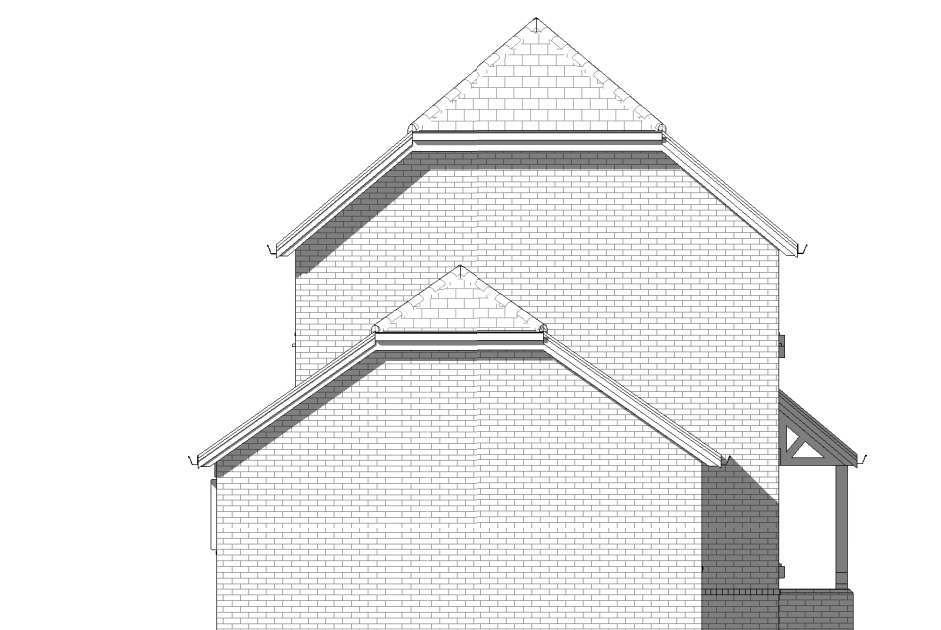

5 **Side Elevation - Left G3**
1 : 100



7 **3D View 2**

REV:	DATE:	REVISIONS:	REV:	DATE:	REVISIONS:	REV:	DATE:	REVISIONS:	SCALES:	0.3 M 3 M 30 M 0.6 M 6 M 60 M 1.2 M 12 M 120 M 70 M 140 M	CLIENT	Seaward Properties Ltd.	PROJECT	Bonham's Field, Yapton	 architecture planning masterplanning Broadmeade House, Farnham Business Park, Weydon Lane, Farnham, Surrey, GU9 9QT. info@osparchitecture.com www.osparchitecture.com Tel: 01252 267878 ©2019 OSP Architecture Limited. Company Registration No. 2879055
B	11-07-19	Internal layout amended.							1:50@A1 1:500@A1 1:10@A1 1:100@A1 1:1000@A1 1:20@A1 1:200@A1 1:2000@A1 1:1250@A1 1:2500@A1	SCALE	1 : 100	(A1 ORIGINAL)	DRAWING	Plot 32 Proposed Plans & Elevations	
										DRAWN	DA	18076	P130	B	
										DATE	May 19				