



8 0.03 Roof Plan
1 : 100

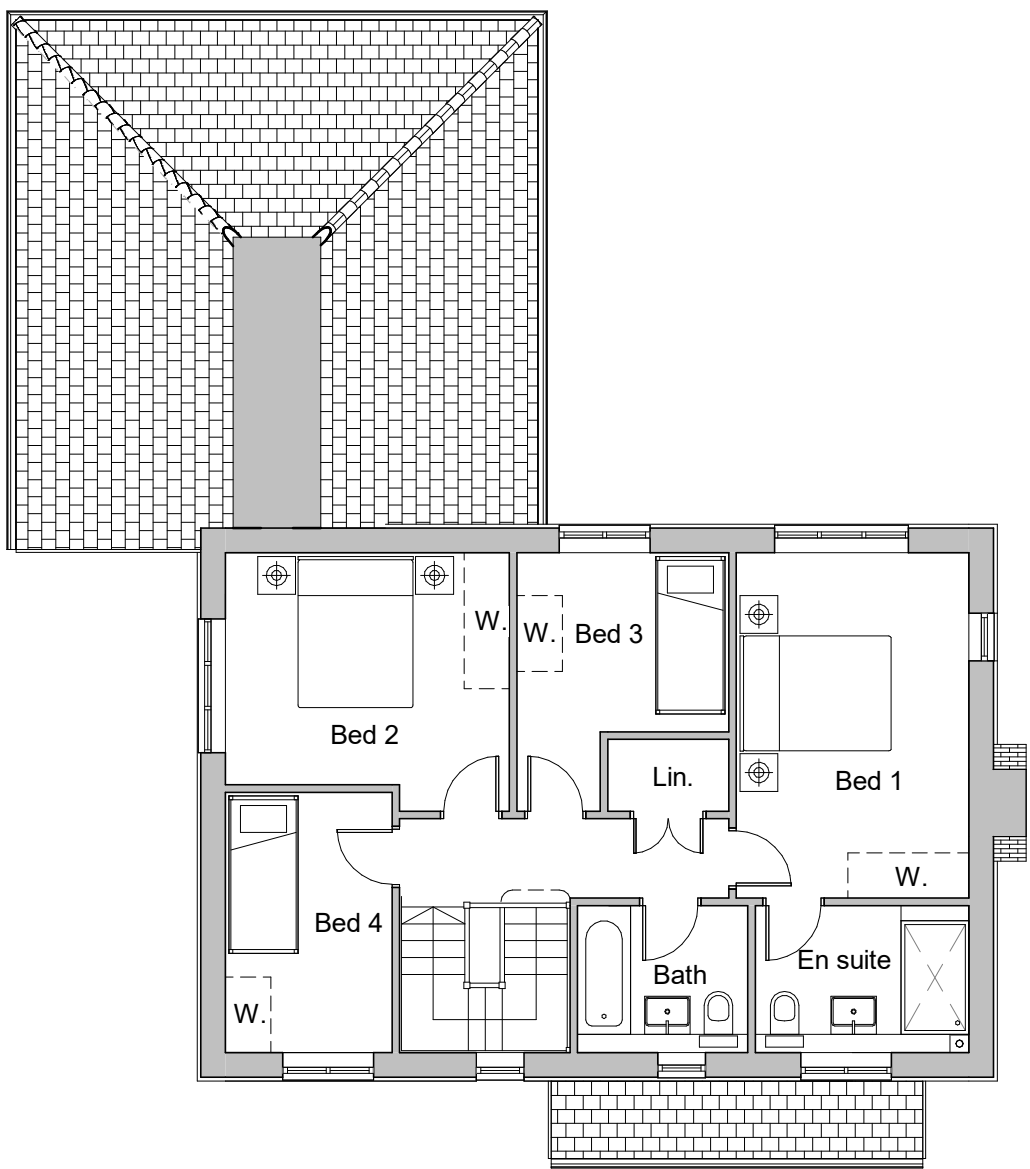

1 0.01 First Floor Plan
1 : 100

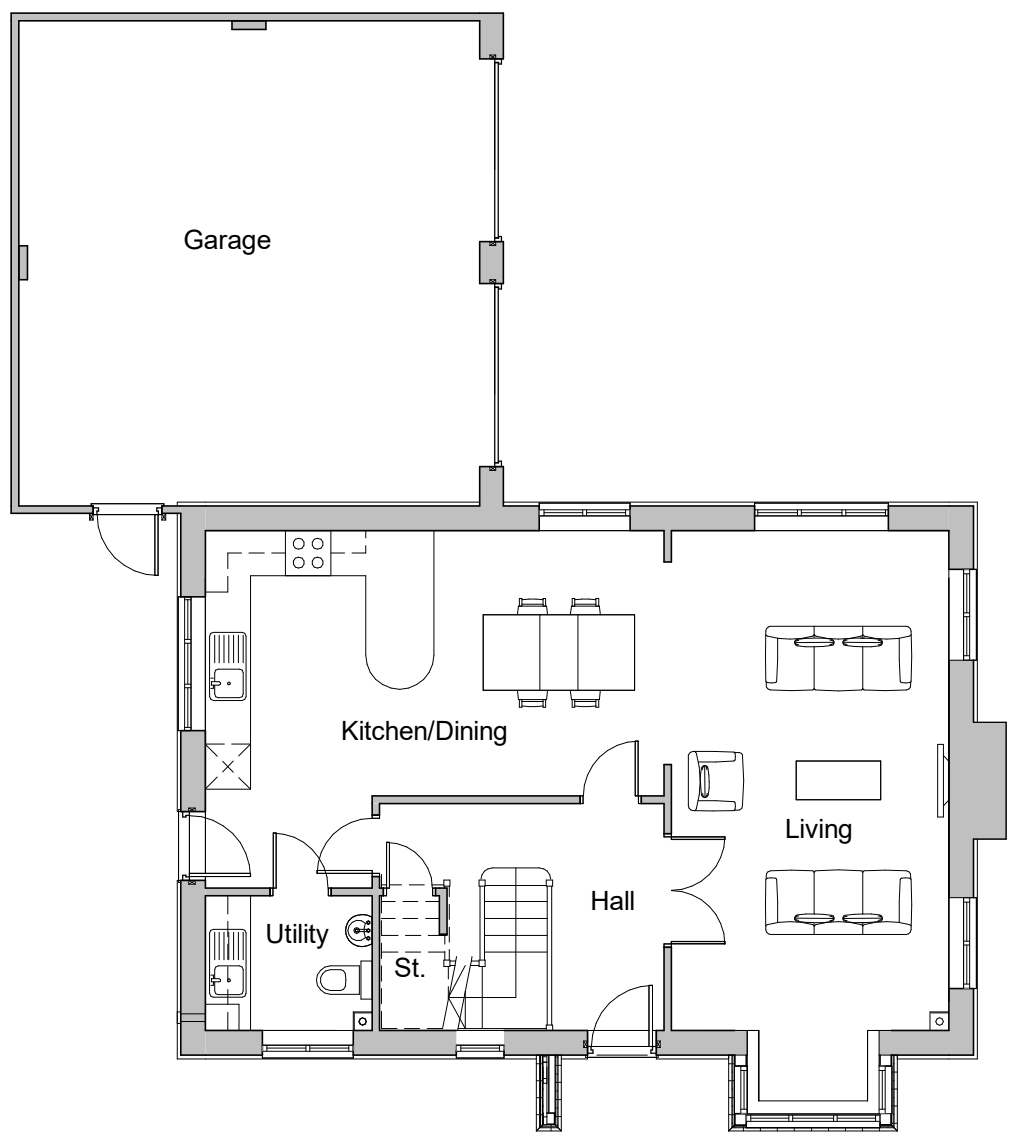

2 0.00 Ground Floor Plan
1 : 100

REV.	DATE:	REVISIONS:	REV.	DATE:	REVISIONS:	REV.	DATE:	REVISIONS:

C COPYRIGHT EXISTS ON THE DESIGNS AND INFORMATION SHOWN ON THIS DRAWING This drawing may be scaled or cross referenced to the scale bar for planning application purposes, use figured dimensions only. Subject to site survey and all necessary consents. All dimensions to be checked by user and any discrepancies reported to the Architect before work commences. This drawing to be read in conjunction with all other relevant materials.



3 Front Elevation A4
1 : 100




4 Rear Elevation A4
1 : 100



5 Side Elevation - Right A4
1 : 100



6 Side Elevation - Left A4
1 : 100

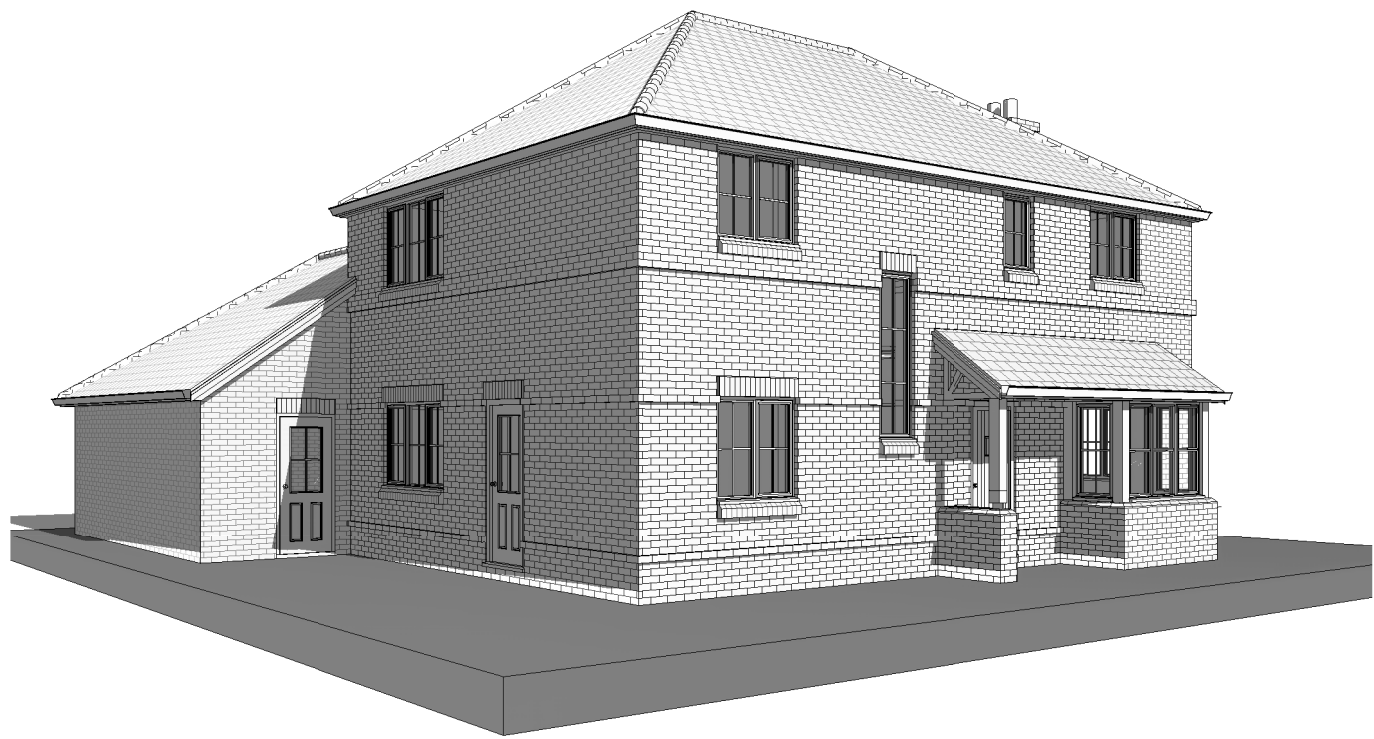

7 3D View 1



9 3D View 2

SCALES:	1:5@A1	1:50@A1	1:500@A1	1:100@A1	1:1000@A1	1:20@A1	1:200@A1	1:2000@A1	1:1250@A1	1:2500@A1

CLIENT	Seaward Properties Ltd.	PROJECT	Bonham's Field, Yapton
SCALE	1 : 100 (A1 ORIGINAL)	DRAWING	Plots 8,9,10 Proposed Plans & Elevations
DRAWN DATE	DA May 19	18076	P115 A



architecture planning masterplanning
Broadmede House, Farnham Business Park,
Weydon Lane, Farnham, Surrey, GU9 8QT.
info@osparchitecture.com www.osparchitecture.com
Tel: 01252 267878

©2019 OSP Architecture Limited, Company Registration No. 2878951