



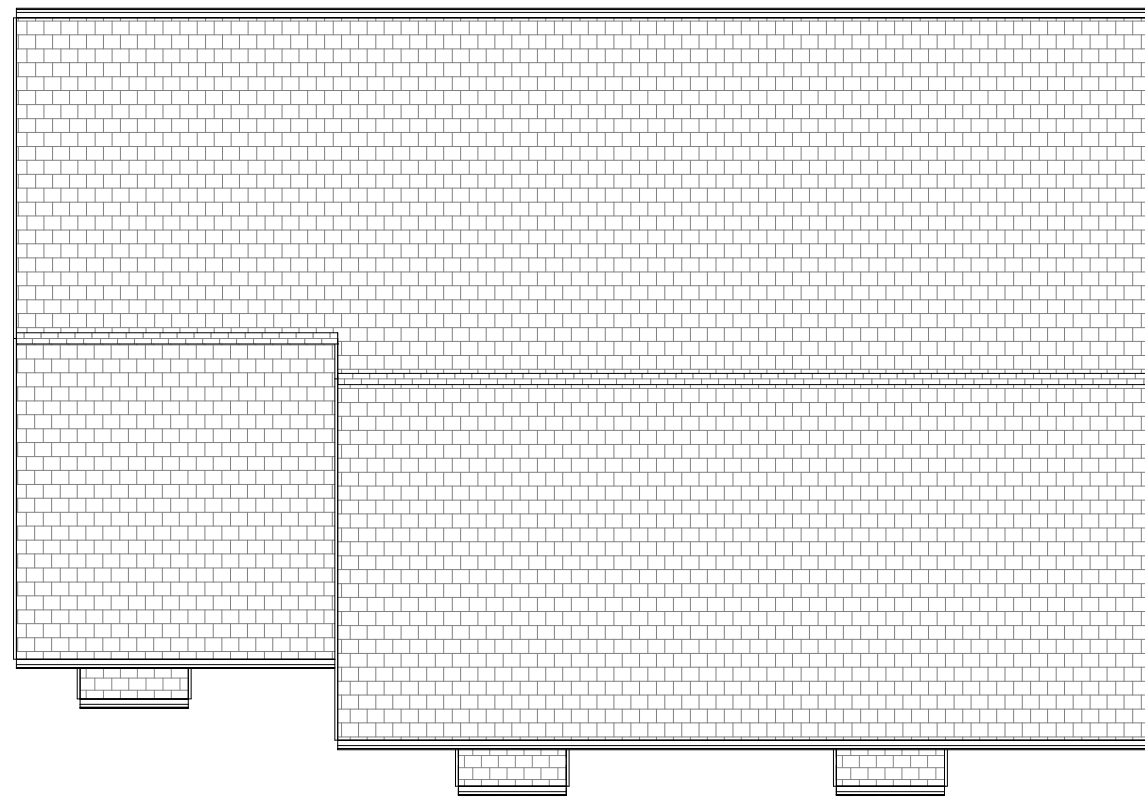



3 0.03 Roof Plan



4 Front Elevation
1 : 100

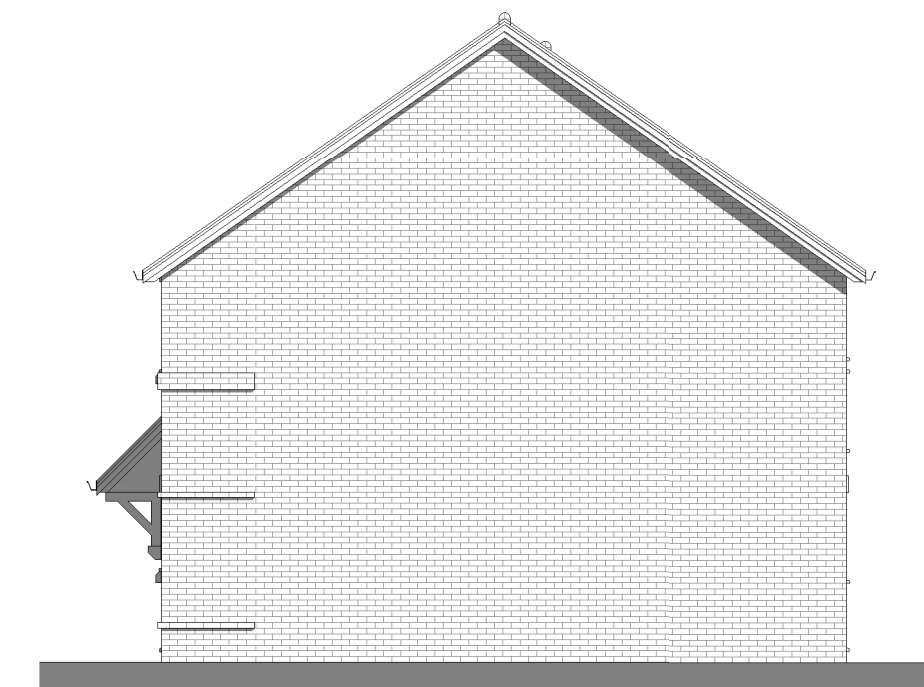


6 Side Elevation - Right
1 : 100

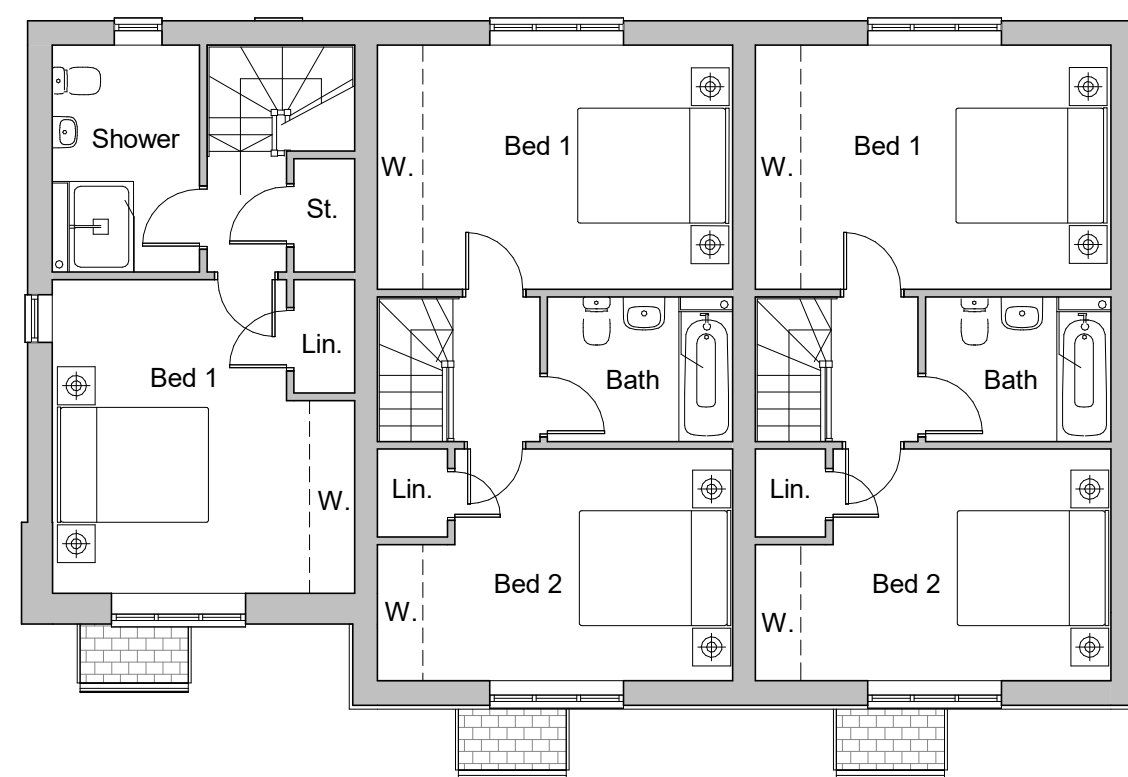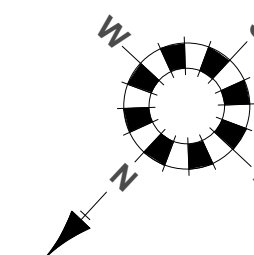


2 0.01 First Floor
1 : 100



5 Rear Elevation

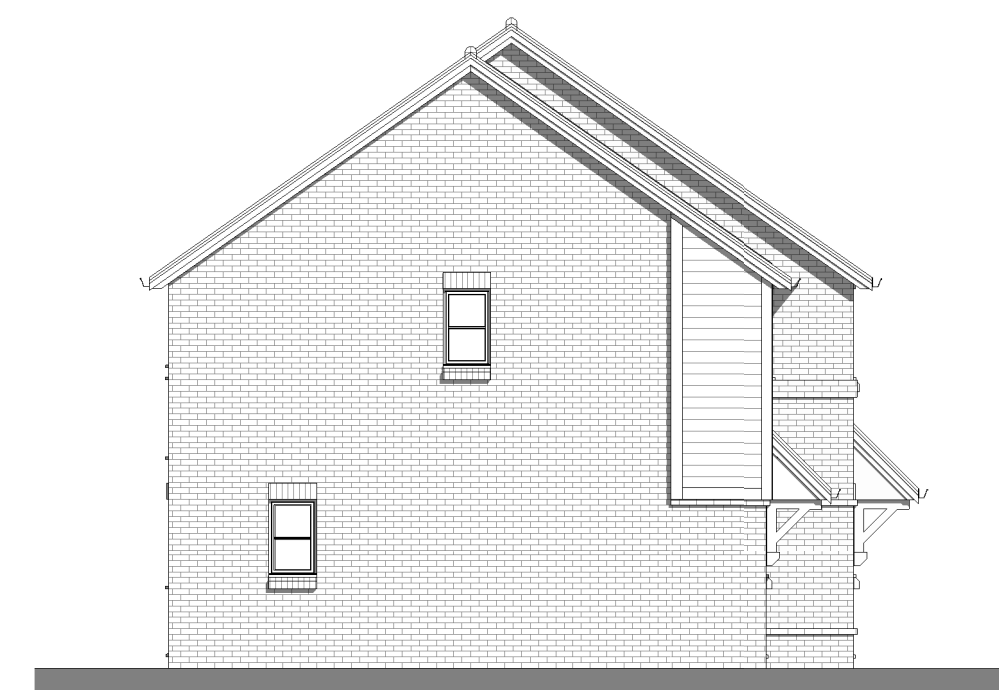

7 Side Elevation - Left
1 : 100

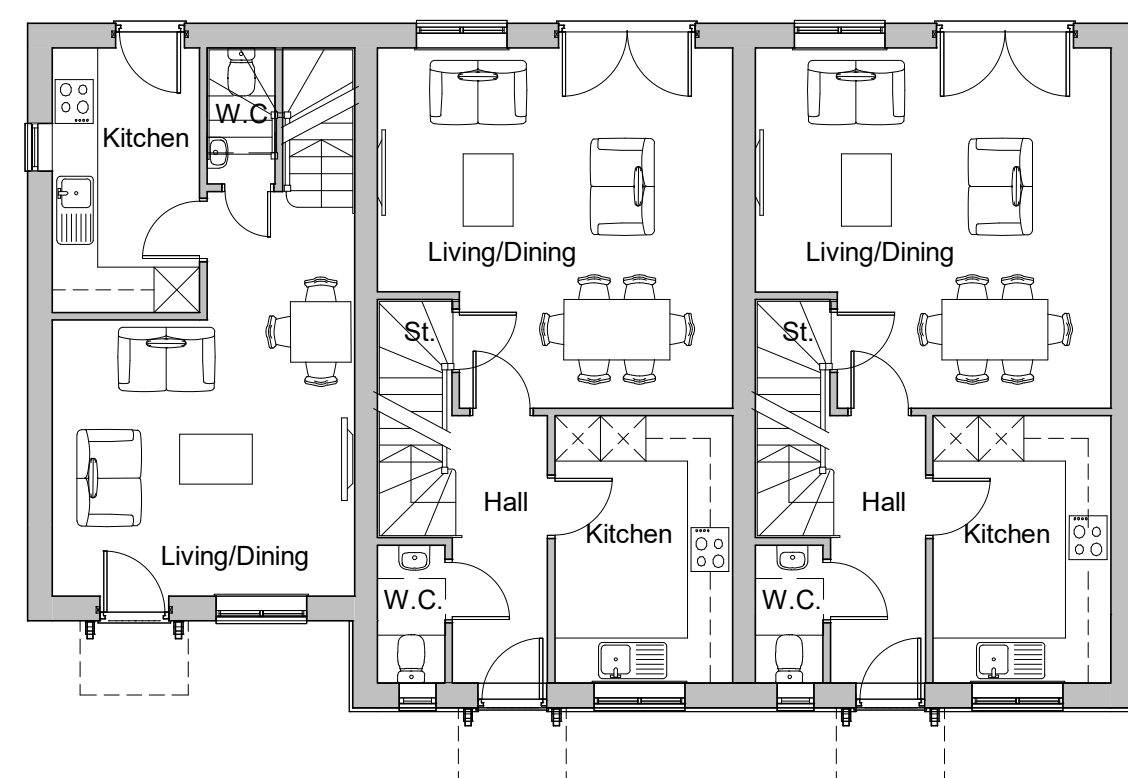

1 0.00 Ground Floor
1 : 100



8 3D View 1

REV: DATE:	REVISIONS:	REV: DATE:	REVISIONS:	REV: DATE:	REVISIONS:
B C	16-10-19 05-11-19				
Timber boarding added to plot 33. Plot 33 moved back.					
C	COPYRIGHT EXISTS ON THE DESIGNS AND INFORMATION SHOWN ON THIS DRAWING				
This drawing may be scaled or cross referenced to full scale plan for planning application purposes. Use framed dimensions only. Subject to site survey and all necessary consents. All dimensions to be checked by user and any discrepancies reported to the Architect before work commences. This drawing to be read in conjunction with all other relevant materials.					

SCALES:

- 1:5@A1
- 1:50@A1
- 1:500@A1
- 1:10@A1
- 1:100@A1
- 1:1000@A1
- 1:20@A1
- 1:200@A1
- 1:2000@A1
- 1:1250@A1
- 1:2500@A1

CLIENT Seaward Properties Ltd.		PROJECT Bonham's Field, Yapton	
SCALE	1 : 100	(A1 ORIGINAL)	DRAWING Plots 33,34 & 35 Proposed Plans & Elevations
DRAWN DATE	MT May 19	18076	P119 C

Broadmede House
Farnham Business
Park
Weydon Lane
Farnham
Surrey
Tel: 01252 267878
name.surname@osparchitecture.co.uk
www.osparchitecture.com

ARCHITECTURE
O'KEEFE SCANLON LIMITED