


ARUN DISTRICT COUNCIL			
No.	Y	64	07 L
Received			
23.7.07			

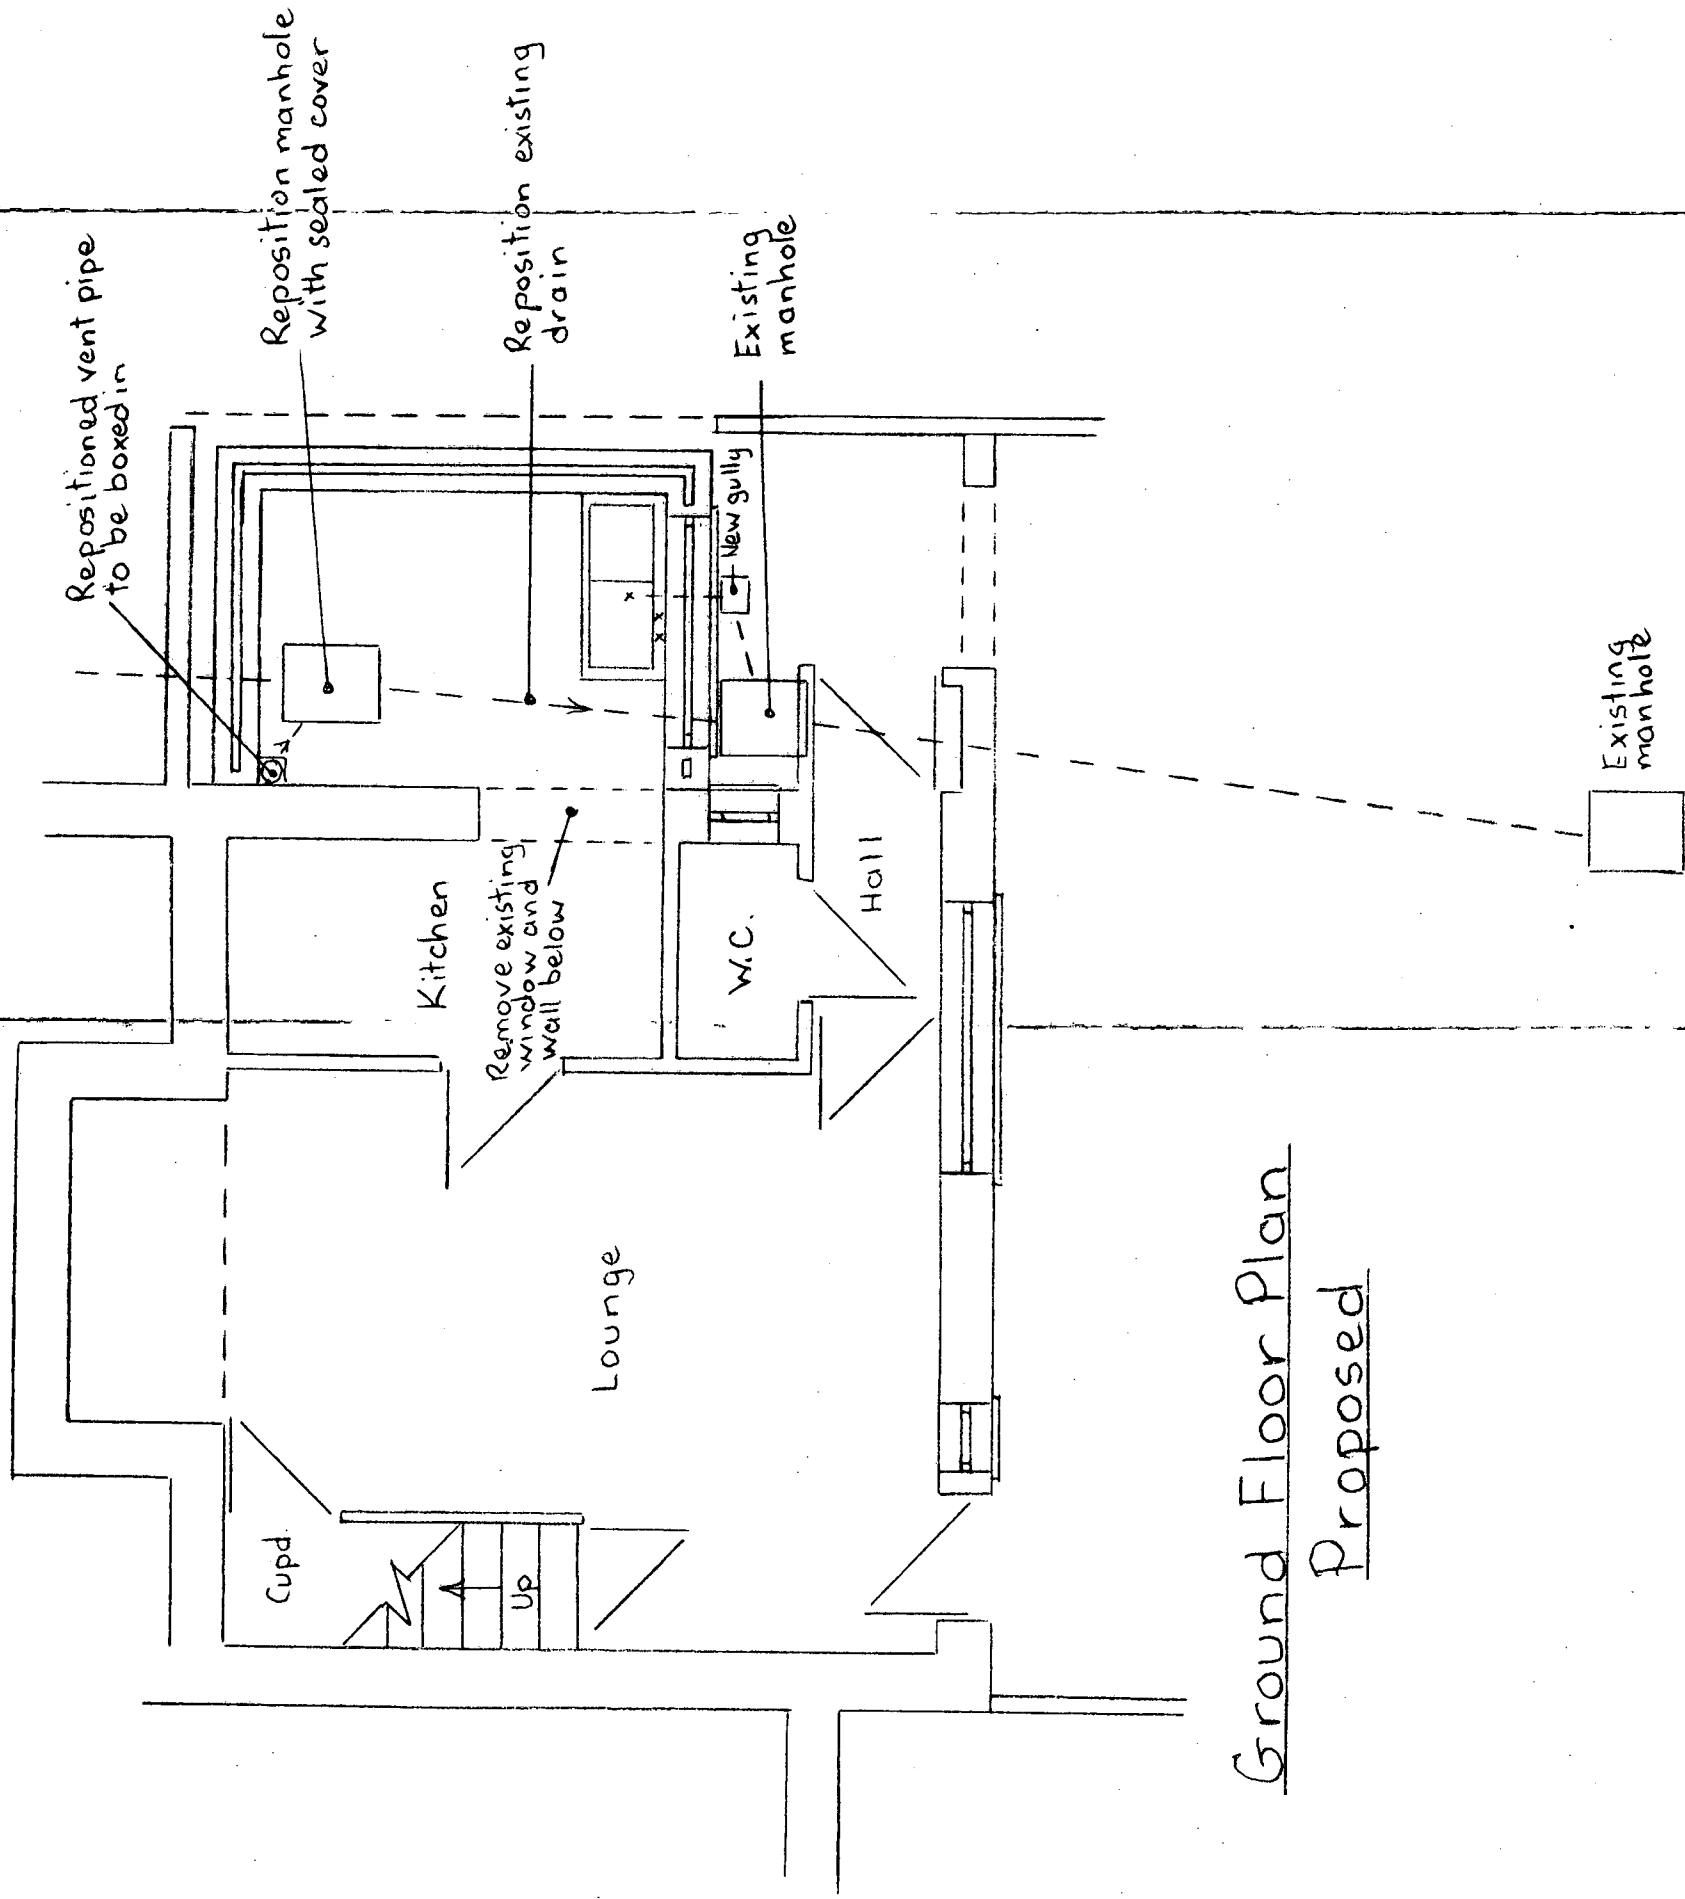

Plan No. J.I/4

Scale 1/50