




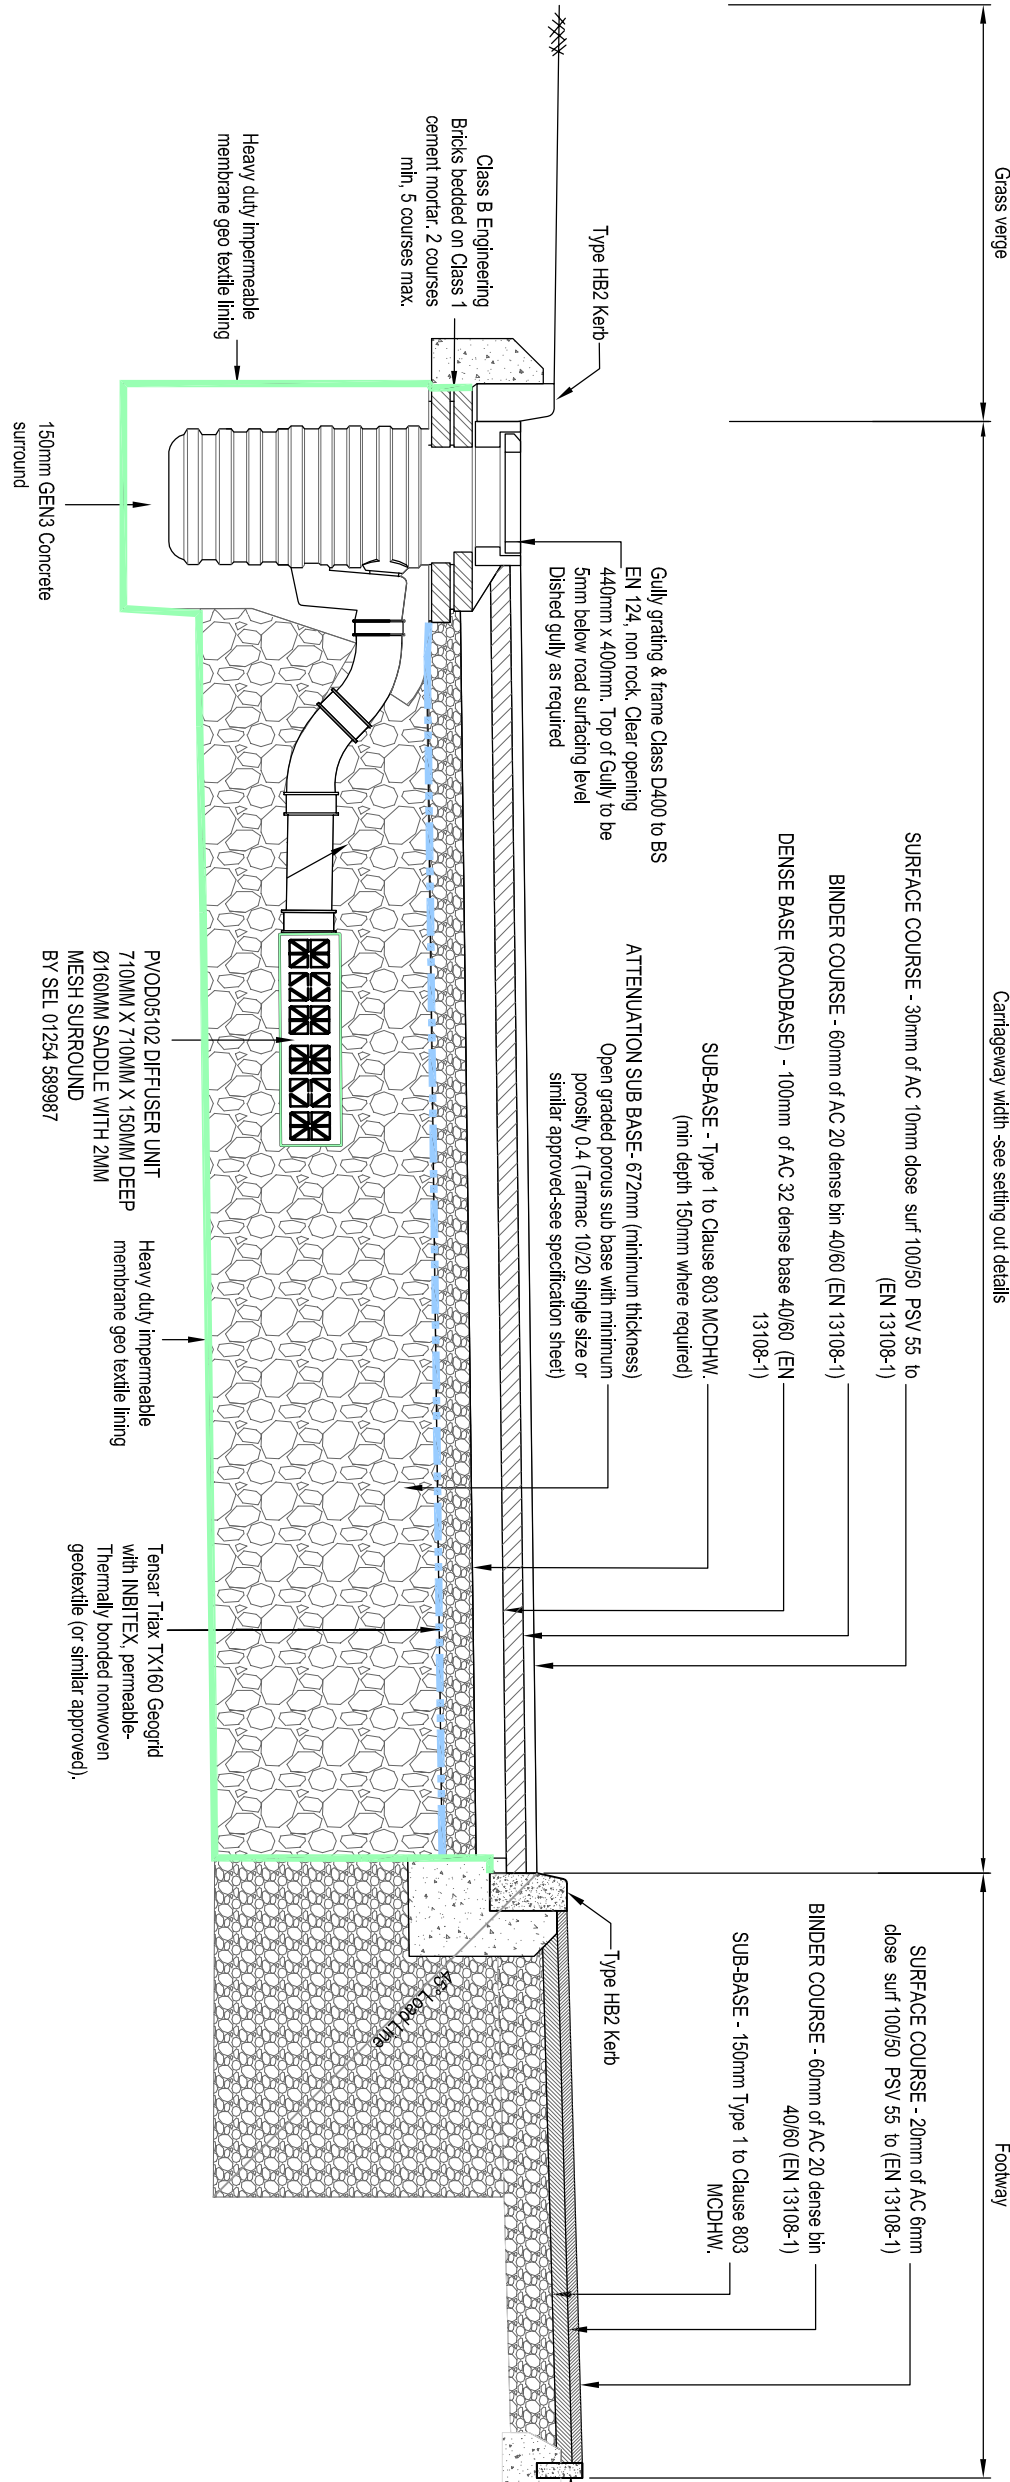


Section Through Flexible Carriageway Construction: Road Type 1 Scale 1:25

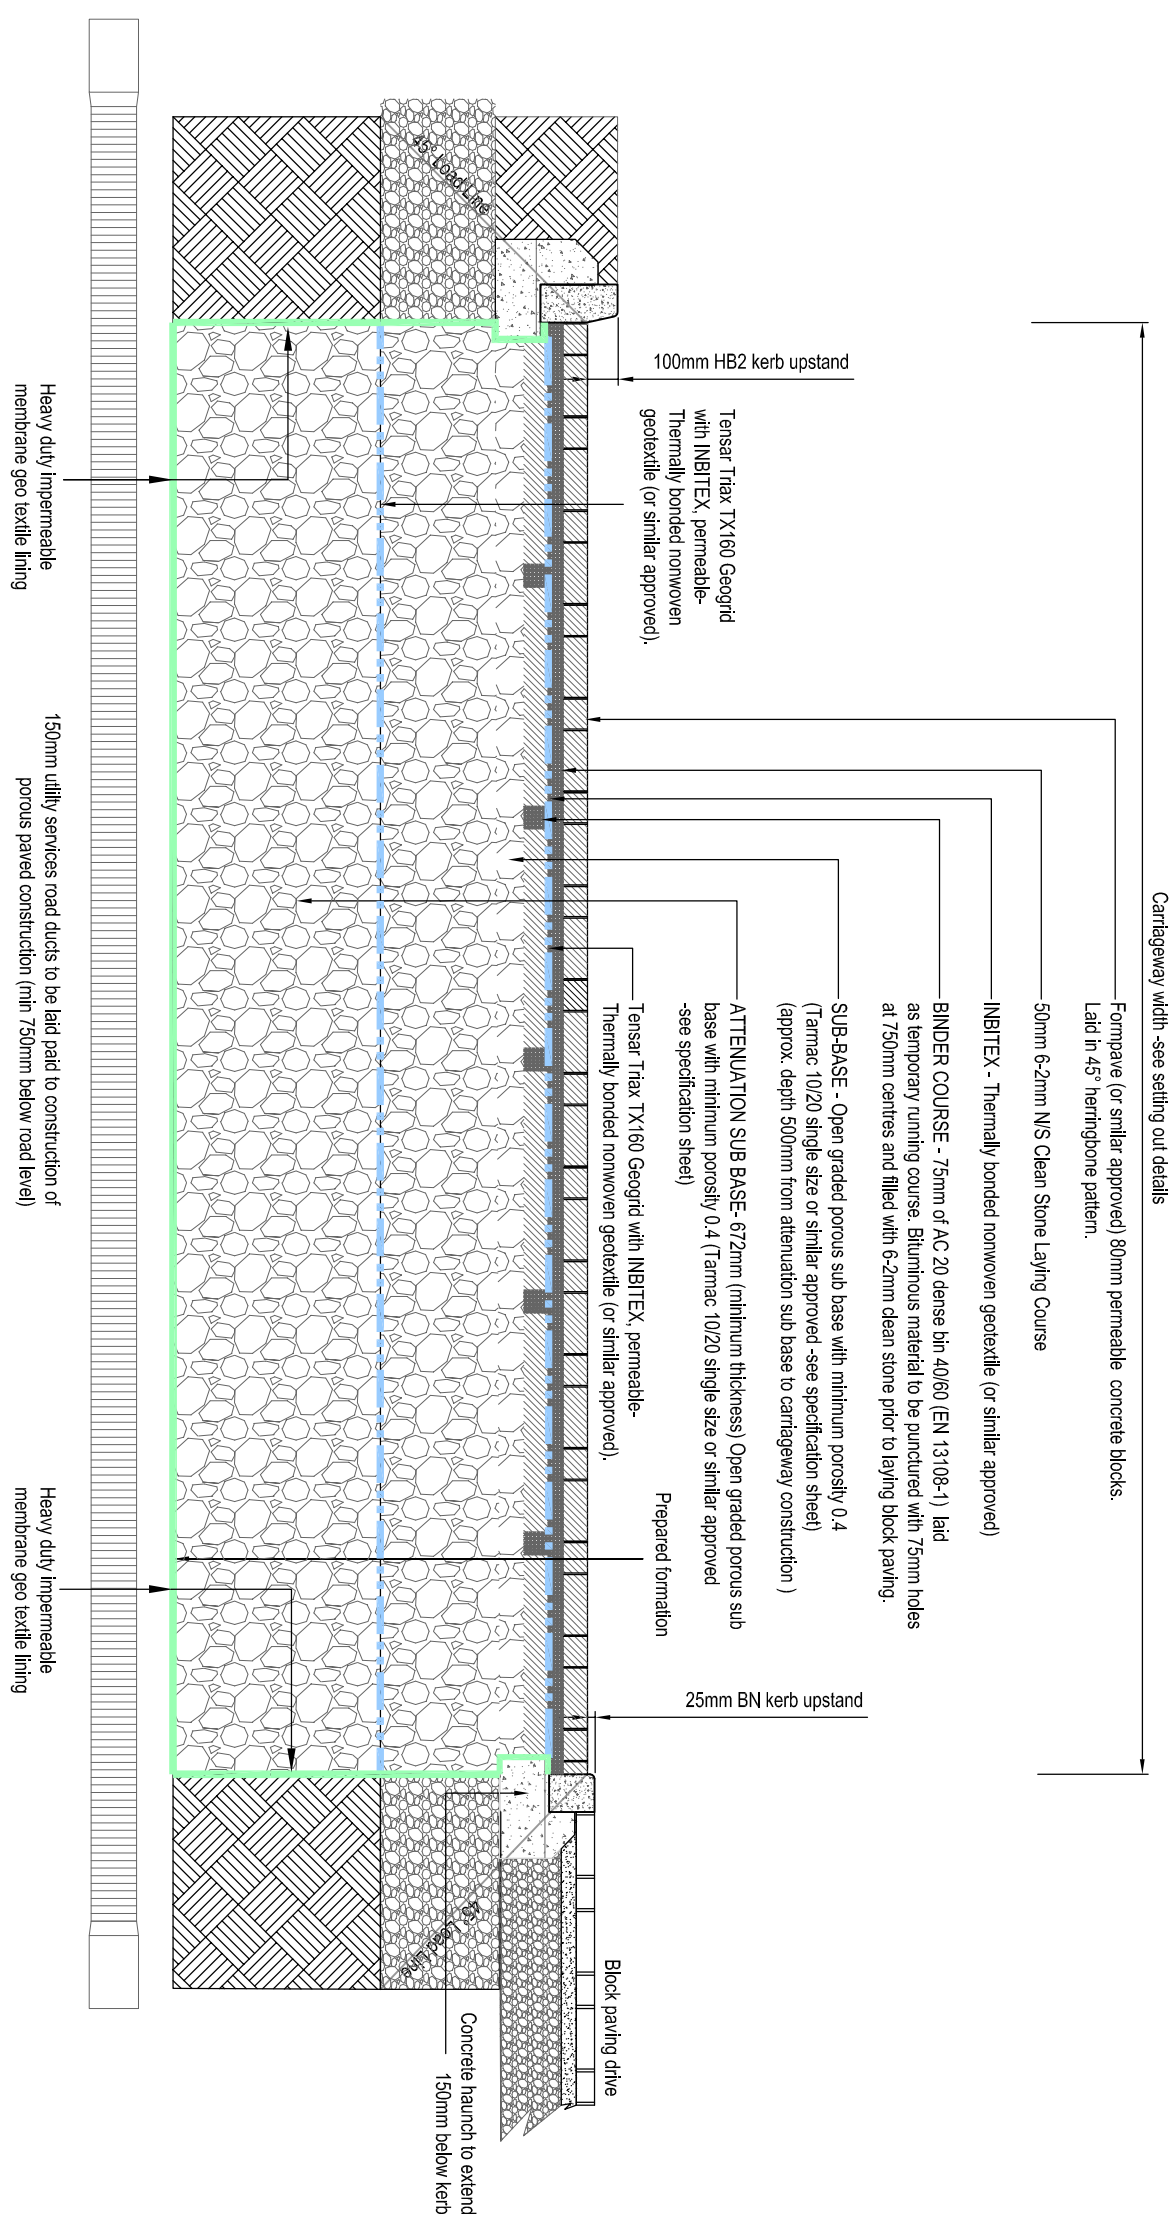


Section Through Permeable Block Paved Access Courts: Road Type 3 Scale 1:25

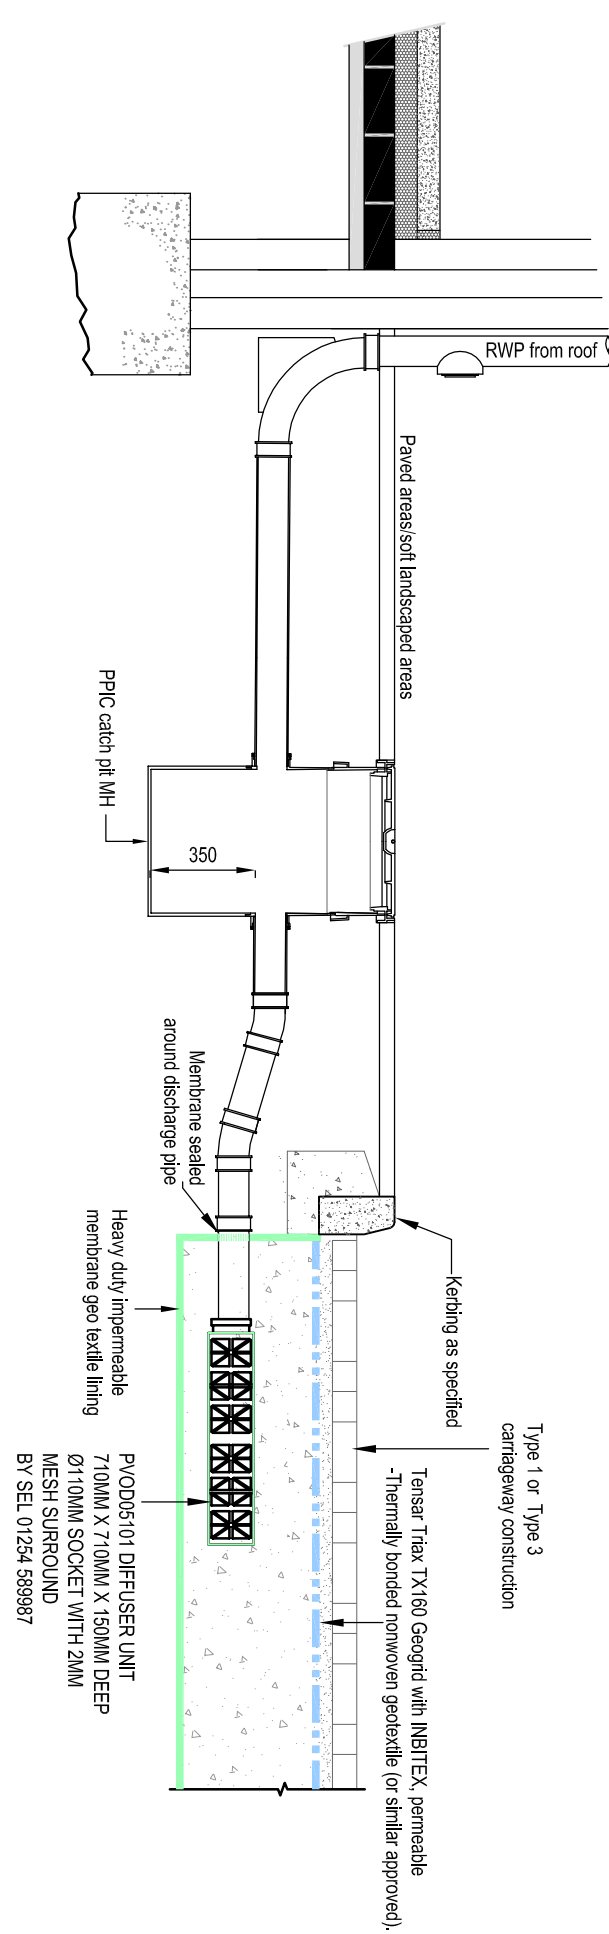


Typical Distribution Outlet Detail: Scale 1:25

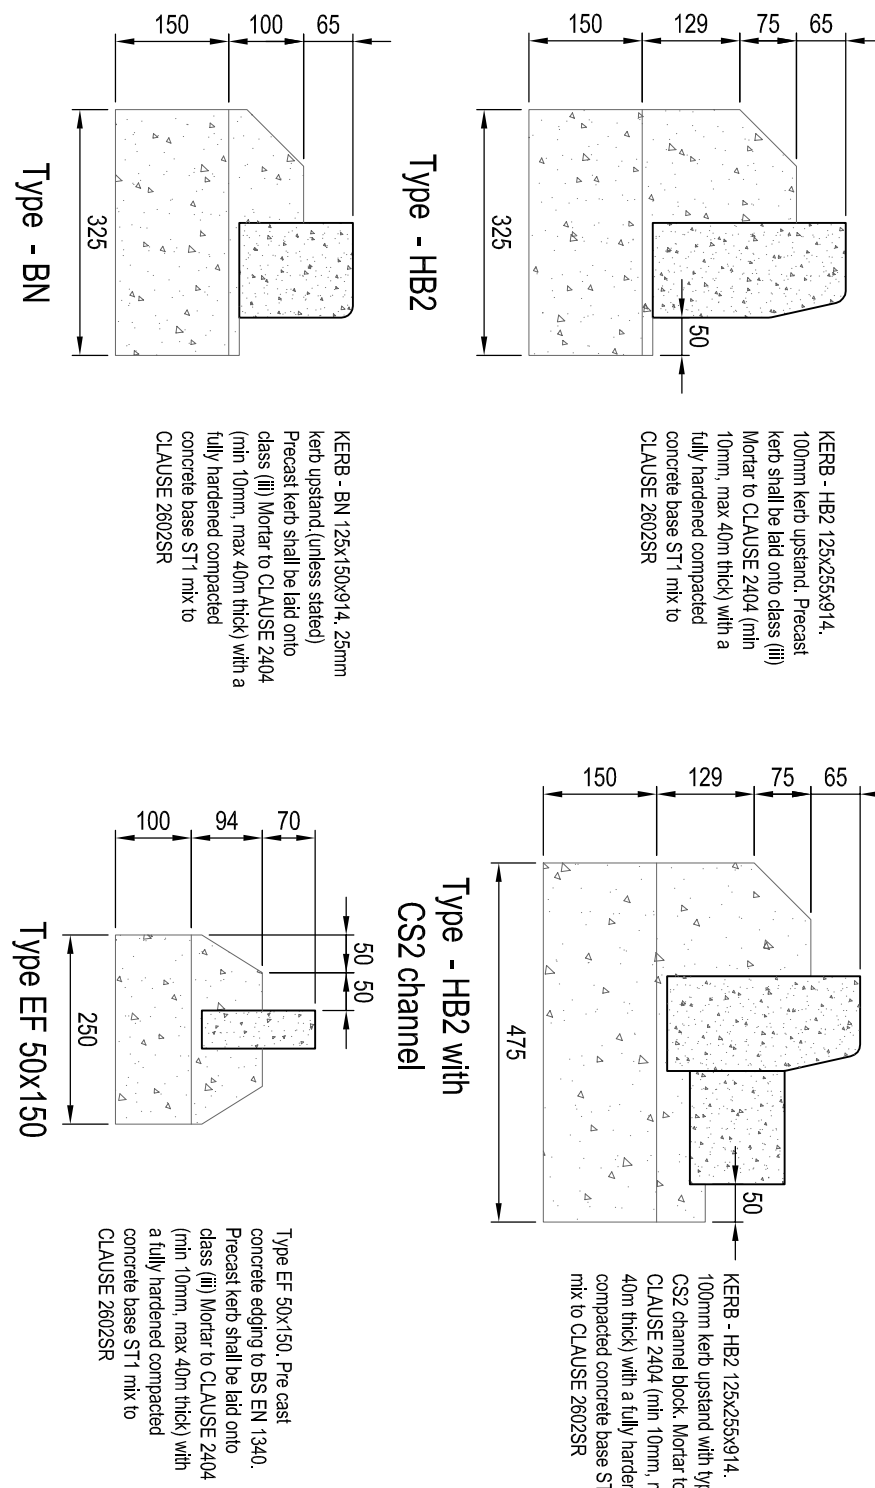


Kerb Details - Scale 1:10

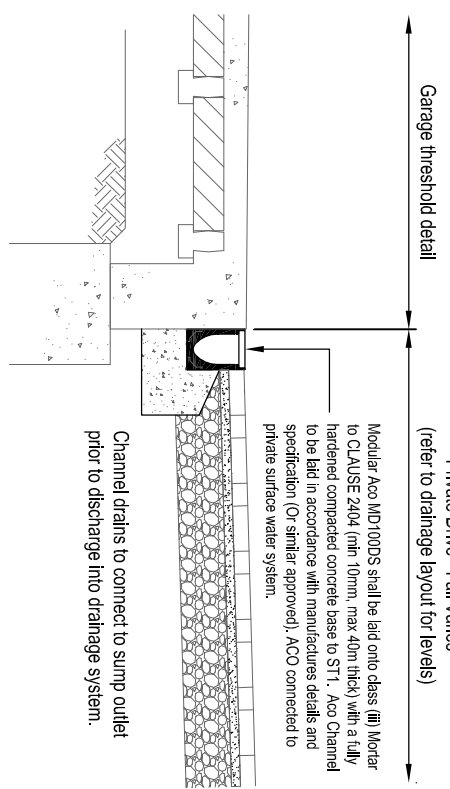

ACO Drainage Channel/Garage Threshold Detail: Scale 1:25

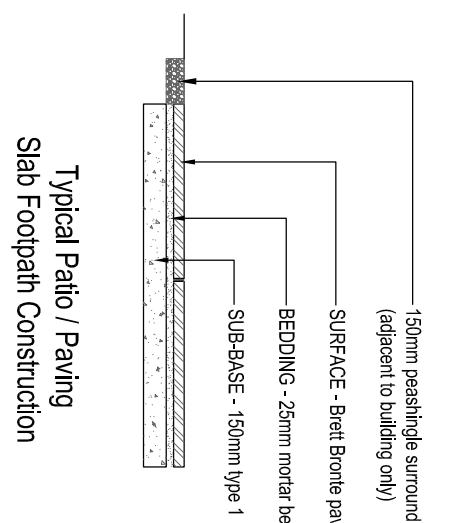

Section Through Patio/Paving: Scale 1:25

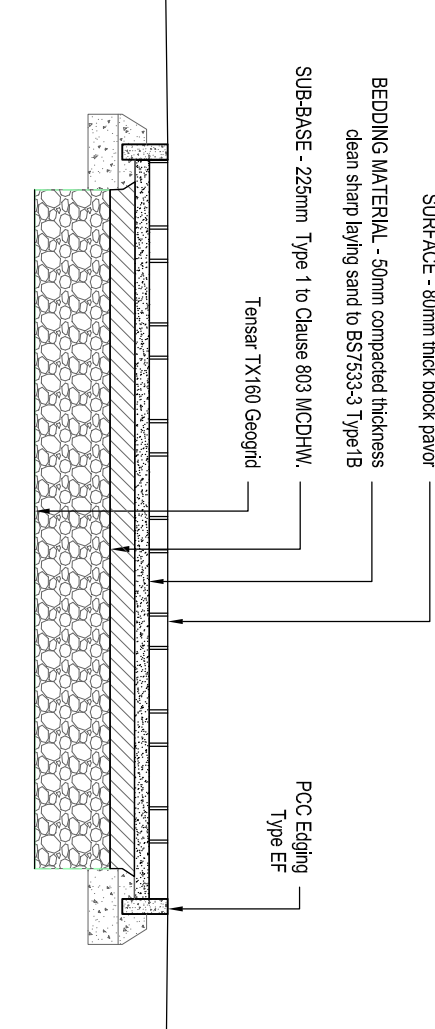

Section Through Impermeable Block Paved Drive & Parking: Road Type 2 Scale 1:25

Engineering Details			
Standard Construction Details			

