

DATUM 2.000		LP		HP	
CHANAGE		290.000	295.213	300.000	301.043
					305.000
					305.213
EXISTING GROUND LEVEL	5.813	5.881	5.870	5.872	310.000
ALIGNMENT LEVEL	6.005	5.956	5.930	5.929	320.000
				5.942	
				5.943	
FORMATION LEVEL			5.100	5.975	330.000
VERTICAL ALIGNMENT	G=0.50%				
	1:200.0				
LEFT HAND CHANNEL	6.158	6.111	6.059	5.989	6.035
	6.038	5.992	5.939	5.871	6.025
					6.015
					6.065
					6.115
					6.165
					6.215
					6.255
					6.268
					6.260
					6.228
					6.216
					6.221
					6.303
					6.308
RIGHT HAND CHANNEL					

Road 3


The drawing is the copyright of Kazys Narbutas Consulting and may not be copied, altered or reproduced in any form or passed to a third party without the consent of Kazys Narbutas Consulting. Do not scale from this drawing. Use figured dimensions only. Dimensions should be checked and verified on site and any discrepancies should be reported to Kazys Narbutas Consulting as soon as possible.

C	28.01.21	Hydro brake manhole and headwall references amended	KN
B	14.10.20	Sub base formation levels & specification added	KN
A	14.10.20	Initial Issue	KN
Rev.	Date	Details	Initials

Drawing Status
PRELIMINARY FOR CONSTRUCTION

Project
CINDERS NURSERY: PHASE 2
YAPTON

Client

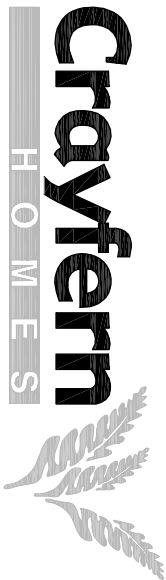



**KAZYS NARBUTAS
CONSULTING**

Civil Engineering Consultant

Unit 38, Tamaris Court, Tamaris Lane, East Wellow, Romsey, Hants. SO1 4DP
Telephone: 01794 522903 Email: karry.n@kac-mail

Drawing Title Engineering Details Longitudinal Sections			
Drawn KN	Checked H1:1-500, V:1-100	Page Size A2	Date 10.20
Job No. KNC2006	Drawing No. 503-01		Revision C