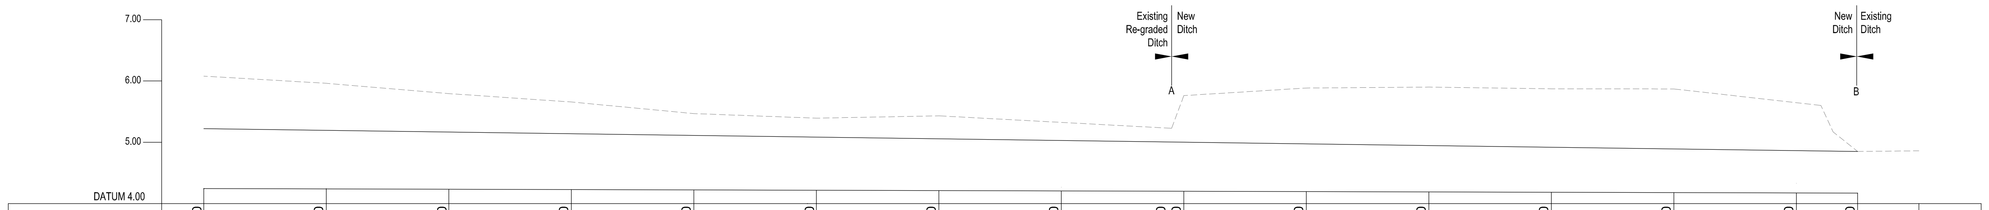

CHAINAGE	220.00	230.00	240.00	250.00	260.00	270.00	280.00	290.00	300.00	0.00	10.00	20.00	30.00	40.00	50.00	55.00	
EXISTING DITCH LEVEL	6.079	5.962	5.794	5.657	5.468	5.393	5.431	5.324	5.761	5.885	5.900	5.872	5.870	5.646	5.864	5.850	
PROPOSED DITCH LEVEL	5.221	5.220	5.166	5.139	5.111	5.084	5.056	5.029	5.001	4.974	4.946	4.919	4.891	4.864	4.850		

Ditch Longitudinal Section
Scale: H: 1-250 V: 1-50

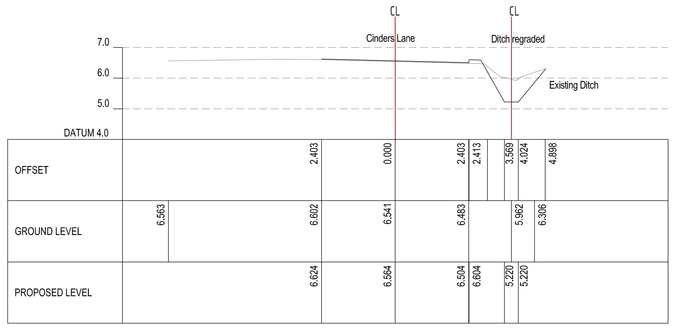

OFFSET	2.403	0.000	2.403	2.413	3.589	4.024	4.898
GROUND LEVEL	6.583	6.602	6.541	6.483		5.942	6.306
PROPOSED LEVEL		6.624	6.564	6.564	6.604	5.220	5.220

ALIGNMENT TRACK
CHAINAGE 230.000

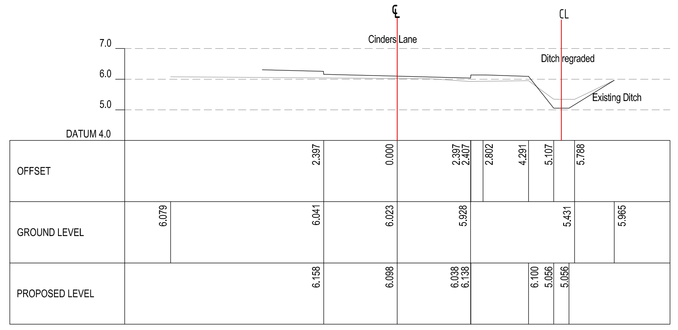

OFFSET	2.397	0.000	2.397	2.457	2.602	4.291	5.107	5.788
GROUND LEVEL	6.079	6.041	6.023	5.928		6.431		5.965
PROPOSED LEVEL		6.158	6.098	6.038	6.138	6.100	5.056	5.056

ALIGNMENT TRACK
CHAINAGE 280.000

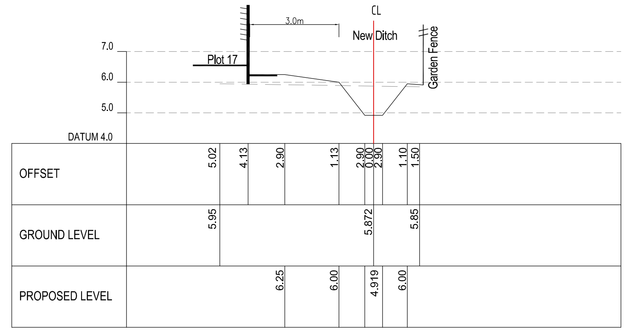

OFFSET	5.02	4.13	2.90	1.13	0.00	0.00	0.90	1.10	1.50
GROUND LEVEL	5.95				5.872			5.85	
PROPOSED LEVEL			6.25	6.00		4.919		6.00	

NEW DITCH: CHAINAGE 30.00

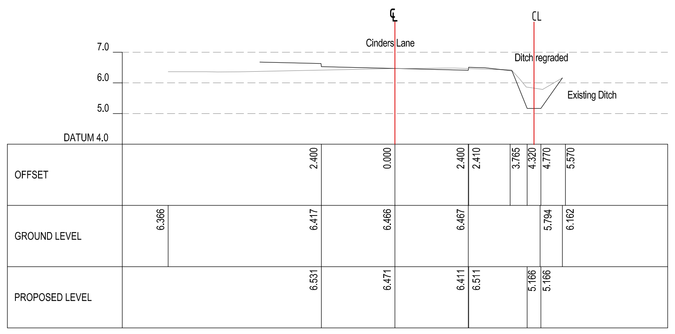

OFFSET	2.400	0.000	2.400	2.410	3.765	4.320	4.770	5.370
GROUND LEVEL	6.366	6.417	6.466	6.487		5.794		6.162
PROPOSED LEVEL		6.531	6.471	6.411	6.511	5.166	5.166	

ALIGNMENT TRACK
CHAINAGE 240.000

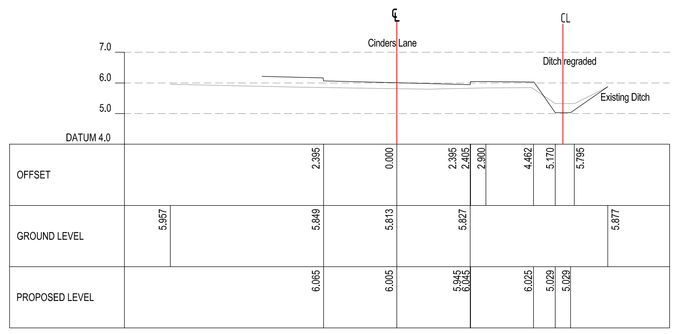

OFFSET	2.395	0.000	2.395	2.455	2.900	4.462	5.170	5.765
GROUND LEVEL	5.567	5.849	5.813	5.827				5.877
PROPOSED LEVEL		6.065	6.005	5.945	6.045	6.025	5.029	5.029

ALIGNMENT TRACK
CHAINAGE 290.000

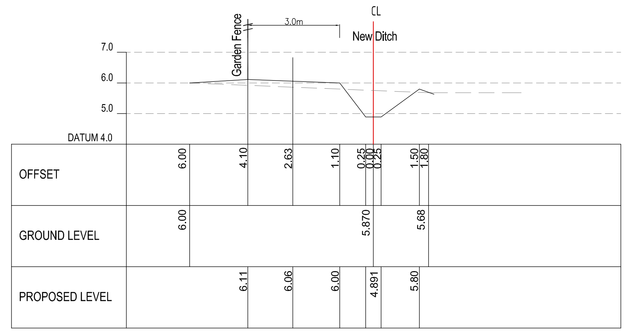

OFFSET	6.00	4.10	2.63	1.10	0.00	0.00	0.25	1.50	1.80
GROUND LEVEL	6.00				5.870			5.68	
PROPOSED LEVEL		6.11	6.06	6.00		4.891		5.80	

NEW DITCH: CHAINAGE 40.00

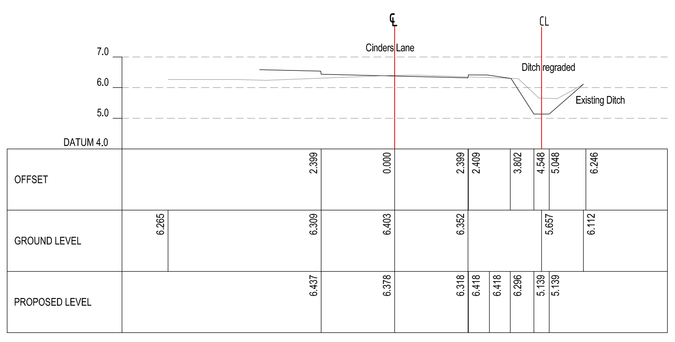

OFFSET	2.399	0.000	2.399	2.459	3.802	4.445	5.046	6.246
GROUND LEVEL	6.285	6.309	6.403	6.362		5.657		6.112
PROPOSED LEVEL		6.437	6.378	6.318	6.418	6.296	5.139	5.139

ALIGNMENT TRACK
CHAINAGE 250.000

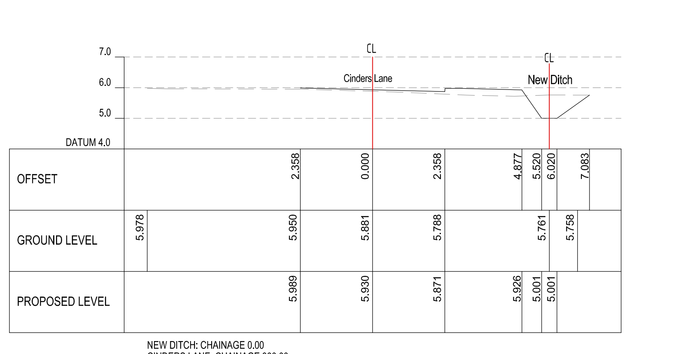

OFFSET	2.358	0.000	2.358	4.877	5.501	6.020	7.083
GROUND LEVEL	5.978	5.950	5.881	5.788		5.761	5.758
PROPOSED LEVEL		5.989	5.930	5.871	5.926	5.001	5.001

NEW DITCH: CHAINAGE 0.00
CINDERS LANE: CHAINAGE 300.00

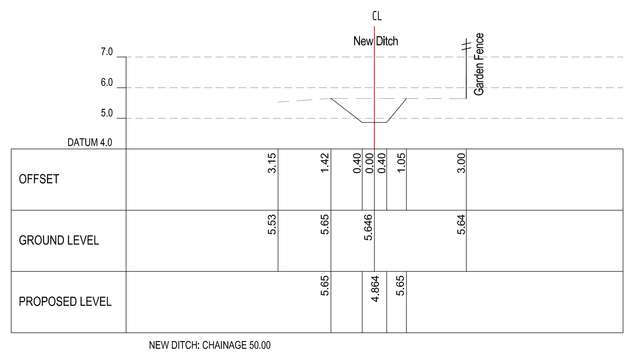

OFFSET	3.15	1.42	0.40	0.00	0.40	1.05	3.00
GROUND LEVEL	5.53	5.65	5.646				5.64
PROPOSED LEVEL		5.65		4.864		5.65	

NEW DITCH: CHAINAGE 50.00

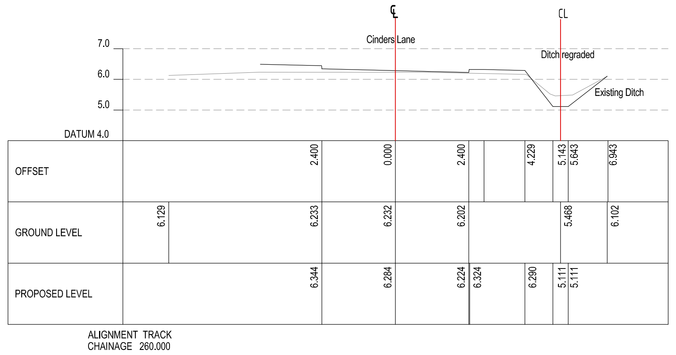

OFFSET	2.400	0.000	2.400	4.229	5.143	5.643	6.943
GROUND LEVEL	6.129	6.233	6.232	6.202		5.468	6.102
PROPOSED LEVEL		6.344	6.284	6.234	6.334	6.290	5.111	5.111

ALIGNMENT TRACK
CHAINAGE 260.000

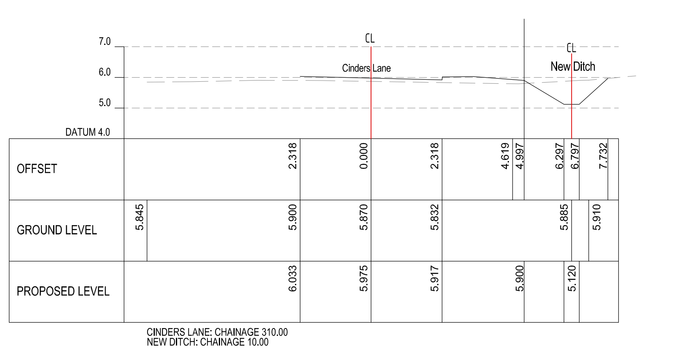

OFFSET	2.318	0.000	2.318	4.619	4.997	6.297	6.707	7.732
GROUND LEVEL	5.845	5.900	5.870	5.832			5.865	5.910
PROPOSED LEVEL		6.033	5.975	5.917	5.900		5.120	

CINDERS LANE: CHAINAGE 310.00
NEW DITCH: CHAINAGE 10.00

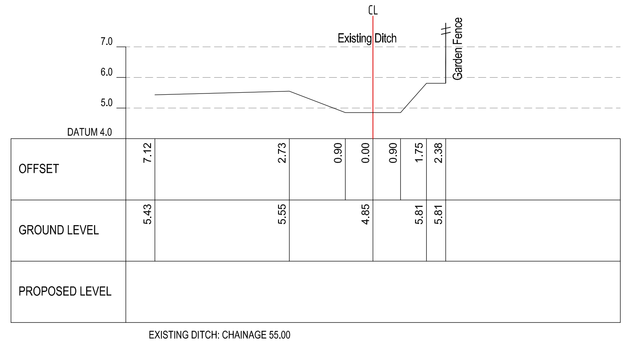

OFFSET	7.12	2.73	0.90	0.00	0.90	1.75	2.38
GROUND LEVEL	5.43	5.55	4.85		5.61	5.61	
PROPOSED LEVEL							

EXISTING DITCH: CHAINAGE 55.00

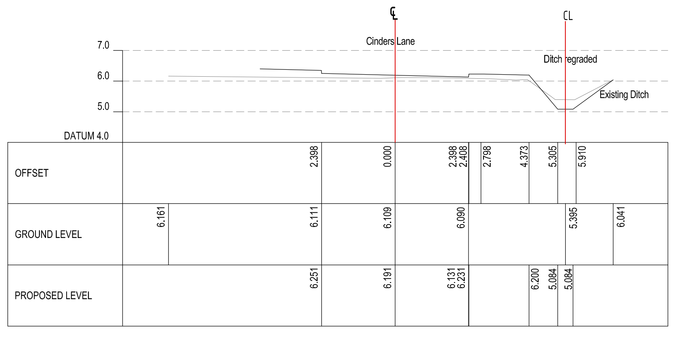

OFFSET	2.398	0.000	2.398	2.458	2.798	4.373	5.305	5.910
GROUND LEVEL	6.161	6.111	6.109	6.069			5.395	6.041
PROPOSED LEVEL		6.251	6.191	6.131	6.231	6.200	5.084	5.084

ALIGNMENT TRACK
CHAINAGE 270.000

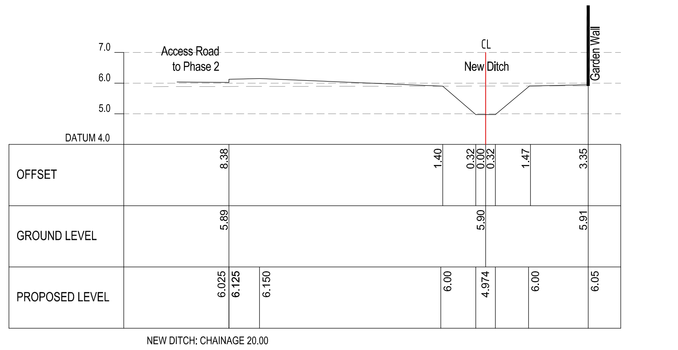

OFFSET	8.38	1.40	0.32	0.00	0.00	1.47	3.35
GROUND LEVEL	5.89			5.90			5.91
PROPOSED LEVEL		6.075	6.125	6.150	6.00	4.974	6.00	6.05

NEW DITCH: CHAINAGE 20.00

Ditch Sections - Scale: H & V 1-100

Notes:

1.All levels are to Ordnance Datum.

2. This drawing to be read in conjunction with Drg. No. KNC1826-502-01

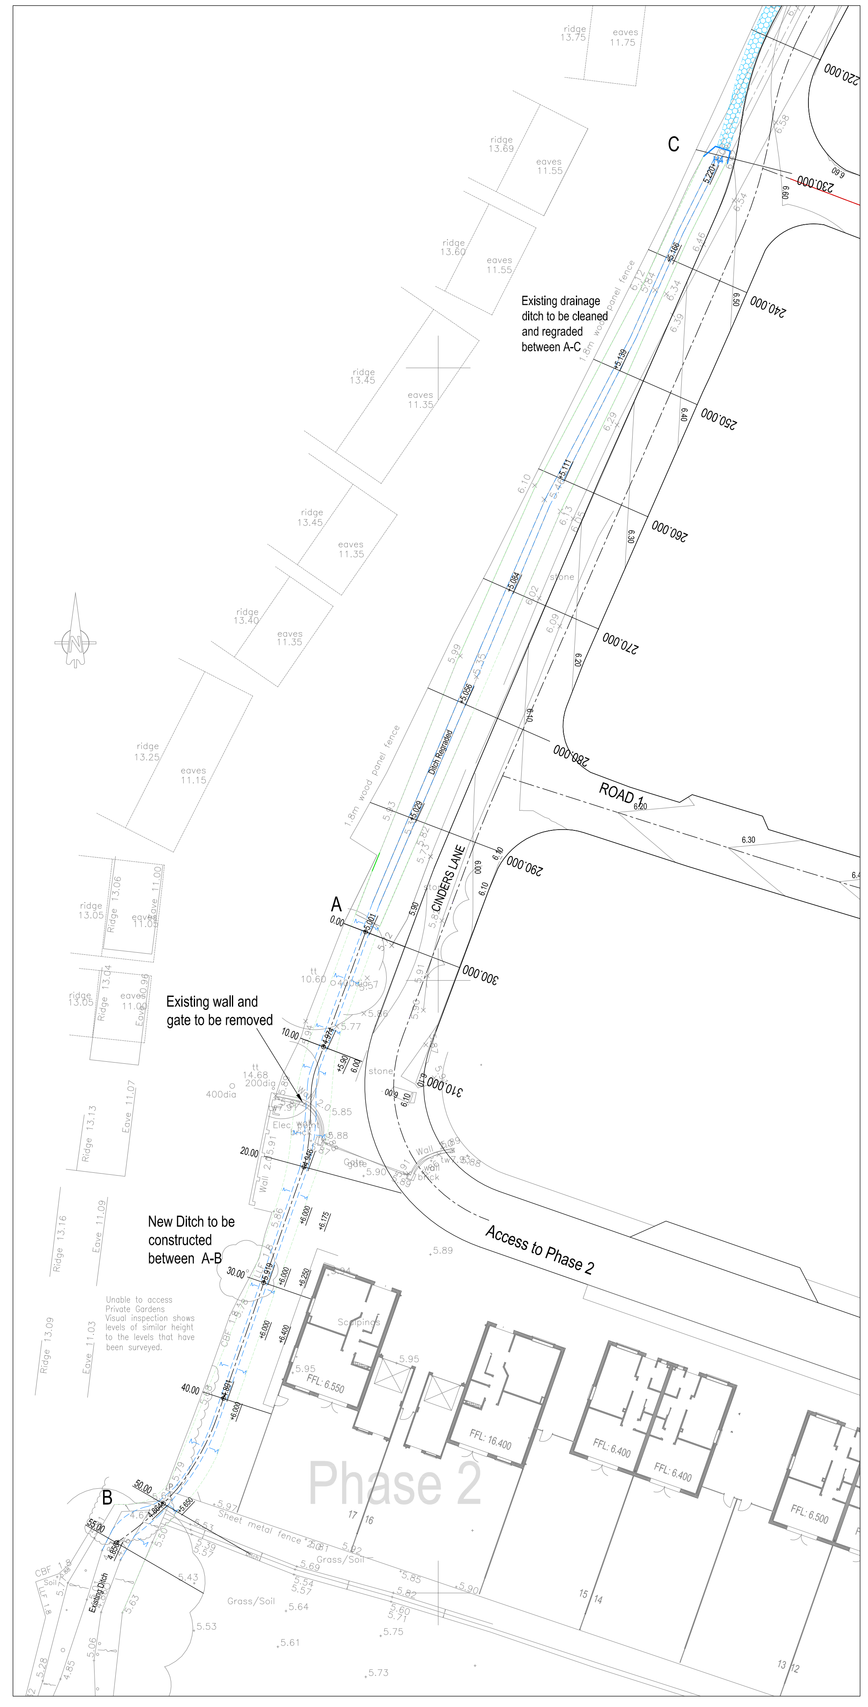
Existing drainage ditch to be cleaned and regraded between A-C
New Ditch to be constructed between A-B
Existing wall and gate to be removed
Access to Phase 2
ROAD 1
CINDERS LANE
Phase 2
A
B
C
Unable to access Private Garden - Visual inspection shows levels of similar height to the levels that have been surveyed.
FFL 6.550
FFL 6.400
FFL 6.500
Existing Ditch
Grass/Soil
