



ARUN DISTRICT COUNCIL V081000C

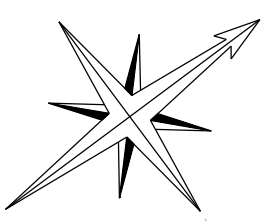

BILSHAM ROAD

PROPOSED FOUL
SEWER INVERT
LEVELS SHOULD BE
TREATED AS
INDICATIVE PENDING
CONFIRMATION OF
EXISTING SEWER
DETAILS

FOUL SEWER
CONNECTION TO
EXISTING

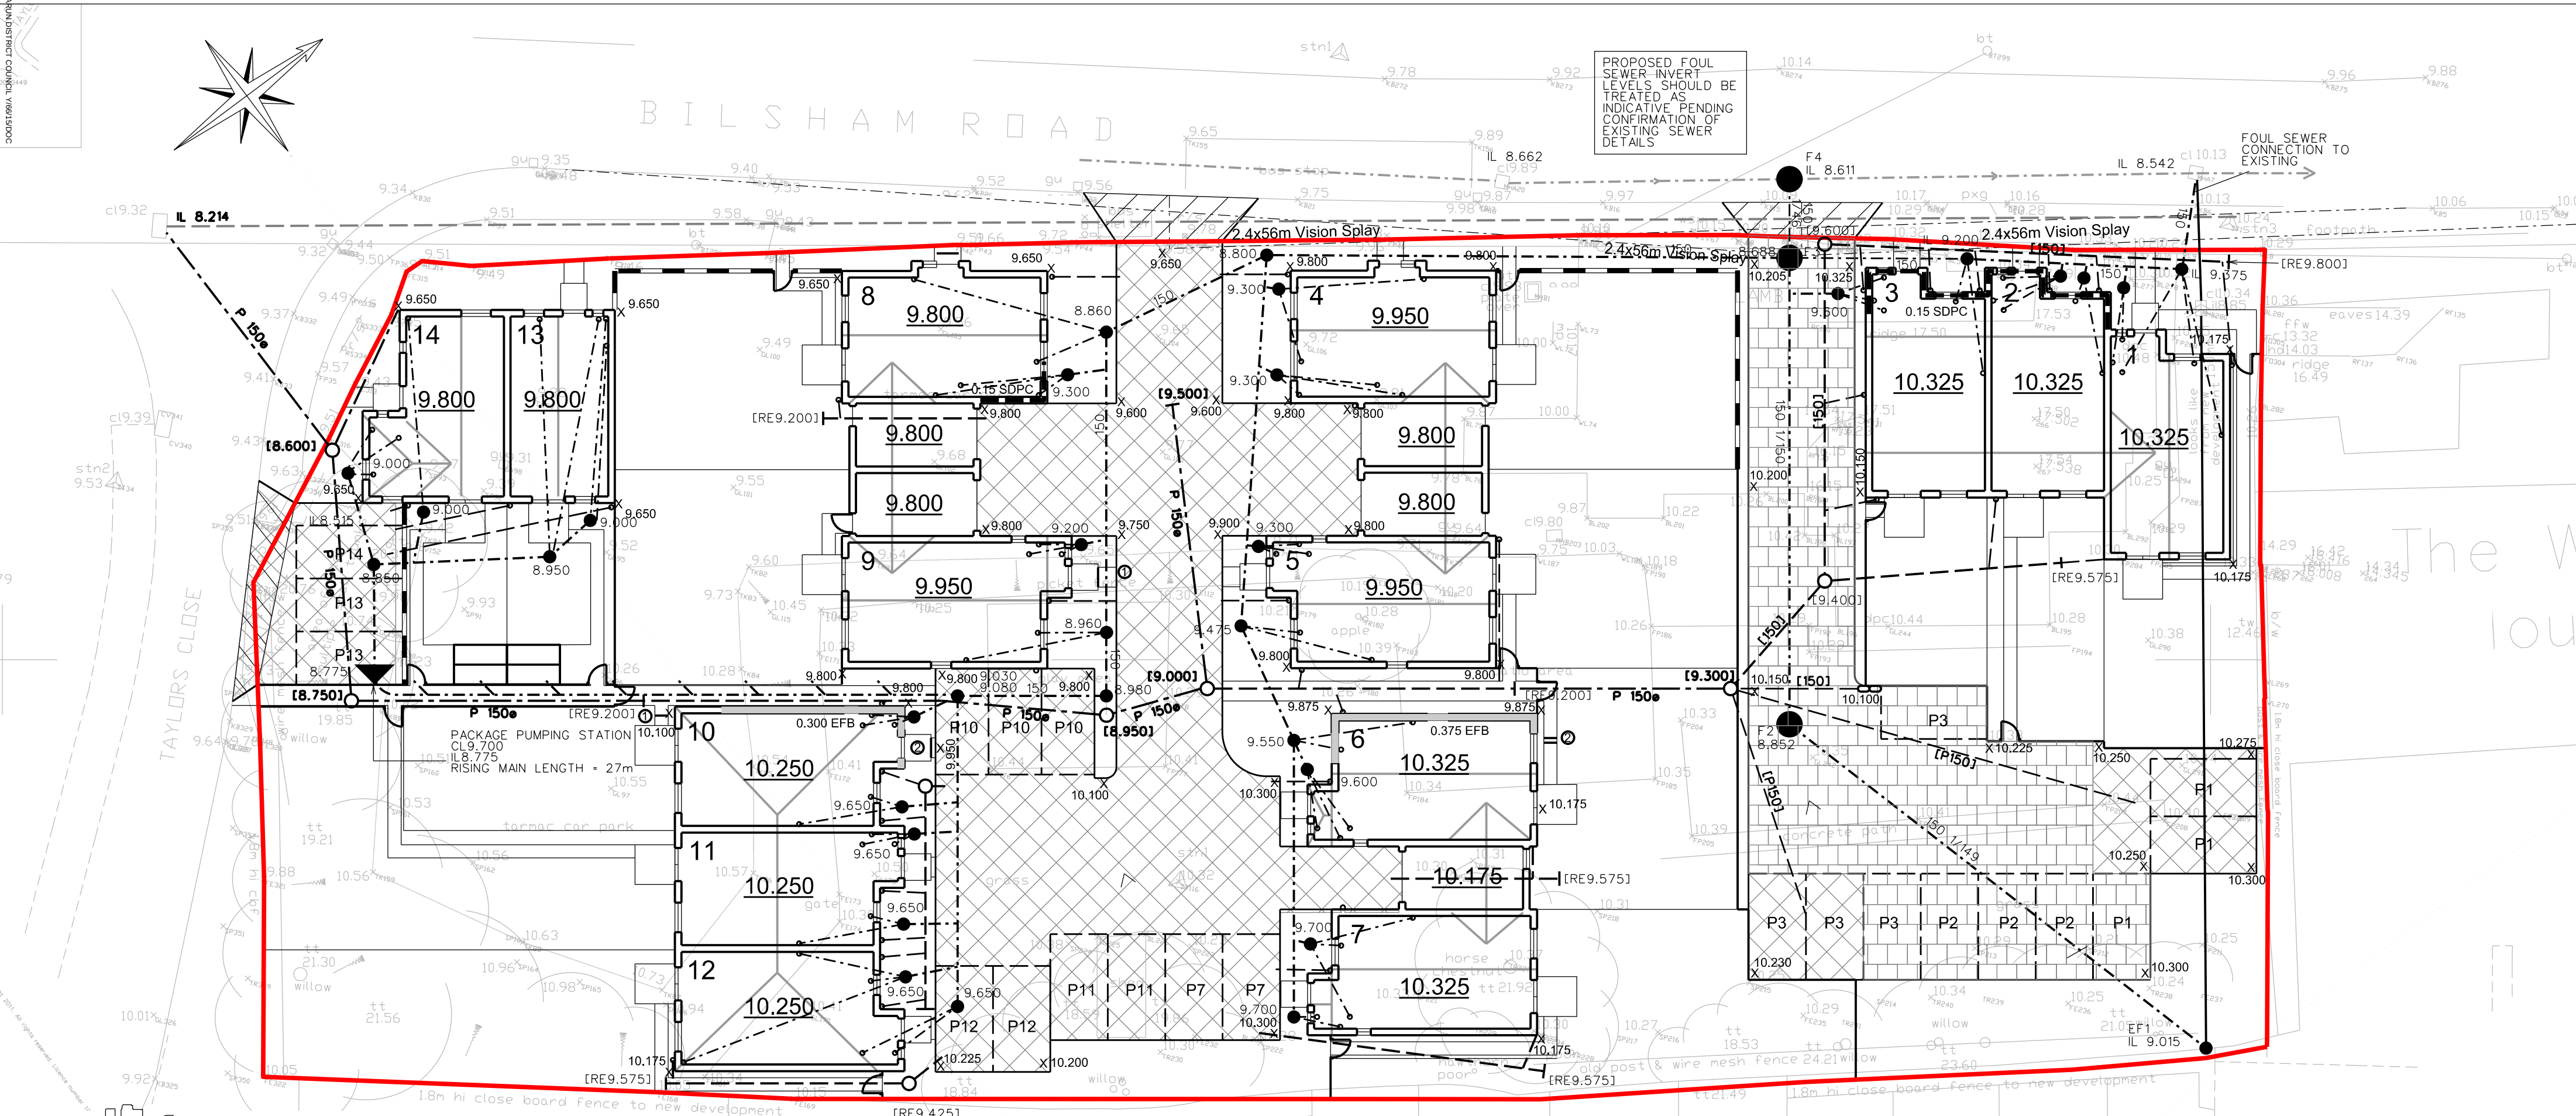

KEY

- PROPOSED STORM DRAINAGE
- PROPOSED FOUL DRAINAGE
- FOUL RISING MAIN
- PERFORATED PIPE WITH GEOTEXTILE WRAP TO SURROUND; SEE 17066-2003 FOR DETAILS
- PUMPING STATION
- VEHICULAR CROSSOVER
- 9.950 X
- 10.250
- FINISHED FLOOR LEVEL
- PERMEABLE PAVING
- NON-PERMEABLE BLOCKS
- EXISTING FOUL DRAINAGE
- EXISTING FOUL DRAINAGE TO BE ABANDONED
- SITE BOUNDARY
- EXTRA FACING BRICKWORK
- 0.225 EFB
- 0.15 SDPC
- STEPPED DAMP PROOF COURSE

NOTES

- CONTRACTORS MUST CHECK ALL DIMENSIONS ON SITE. ONLY FIGURED DIMENSIONS ARE TO BE WORKED FROM. DISCREPANCIES MUST BE REPORTED TO THE ARCHITECT OR ENGINEER BEFORE PROCEEDING. © THIS DRAWING IS COPYRIGHT
- REPRODUCED FROM OS SITEMAP @ BY PERMISSION OF ORDNANCE SURVEY® ON BEHALF OF THE CONTROLLER OF HER MAJESTY'S STATIONERY OFFICE. © CROWN COPYRIGHT 2008. ALL RIGHTS RESERVED. LICENCE NUMBER 100007126.
- LEVELS INDICATED ARE APPROX. 4.2 ABOVE ORDNANCE DATUM

REV G	PLOTS 1-3 PARKING COURT PERMEABLE PAVING AREA REDUCED, SW DRAINAGE REVISED	TWB	CSB	27-01-15
REV F	PERFORATED PIPE REPLACING TRENCH SOAKWAYS, FOUL SEWER ROUTE AMENDED	JW	VEV	24-11-14
REV E	FW CONNECTION ADJUSTED TO MANHOLE A7	TWB	CSB	27-10-14
REV D	REFERENCES ADDED TO SOAKWAYS 1 AND 2	AT	JF	11-08-14
REV C	2.4x56m VISION SPLAYS ADDED	TWB	CSB	30-07-14
REV B	SHEDS ADDED TO PLOTS 13 & 14	TWB	CSB	24-06-14
REV A	TRENCH SOAKWAYS ADDED, OUTFLOW PIPES OMITTED, FWS & SPOT LEVELS REVISED	VEV	CSB	23-01-14
REVISION	DESCRIPTION	DRAWN	CHECKED	DATE
PRELIMINARY	INFORMATION	TENDER	CONSTRUCTION	AS BUILT

WOODS HARDWICK
ARCHITECTS, ENGINEERS AND DEVELOPMENT CONSULTANTS

TITLE
BILSHAM ROAD
YAPTON

DETAILS
ROADWORKS & DRAINAGE

SCALE: 1:200 @ A2 DATE: OCT 2013 DRAWN: SJT CHK: CSB

Please consider the environment before printing this drawing

17066-2000 G