


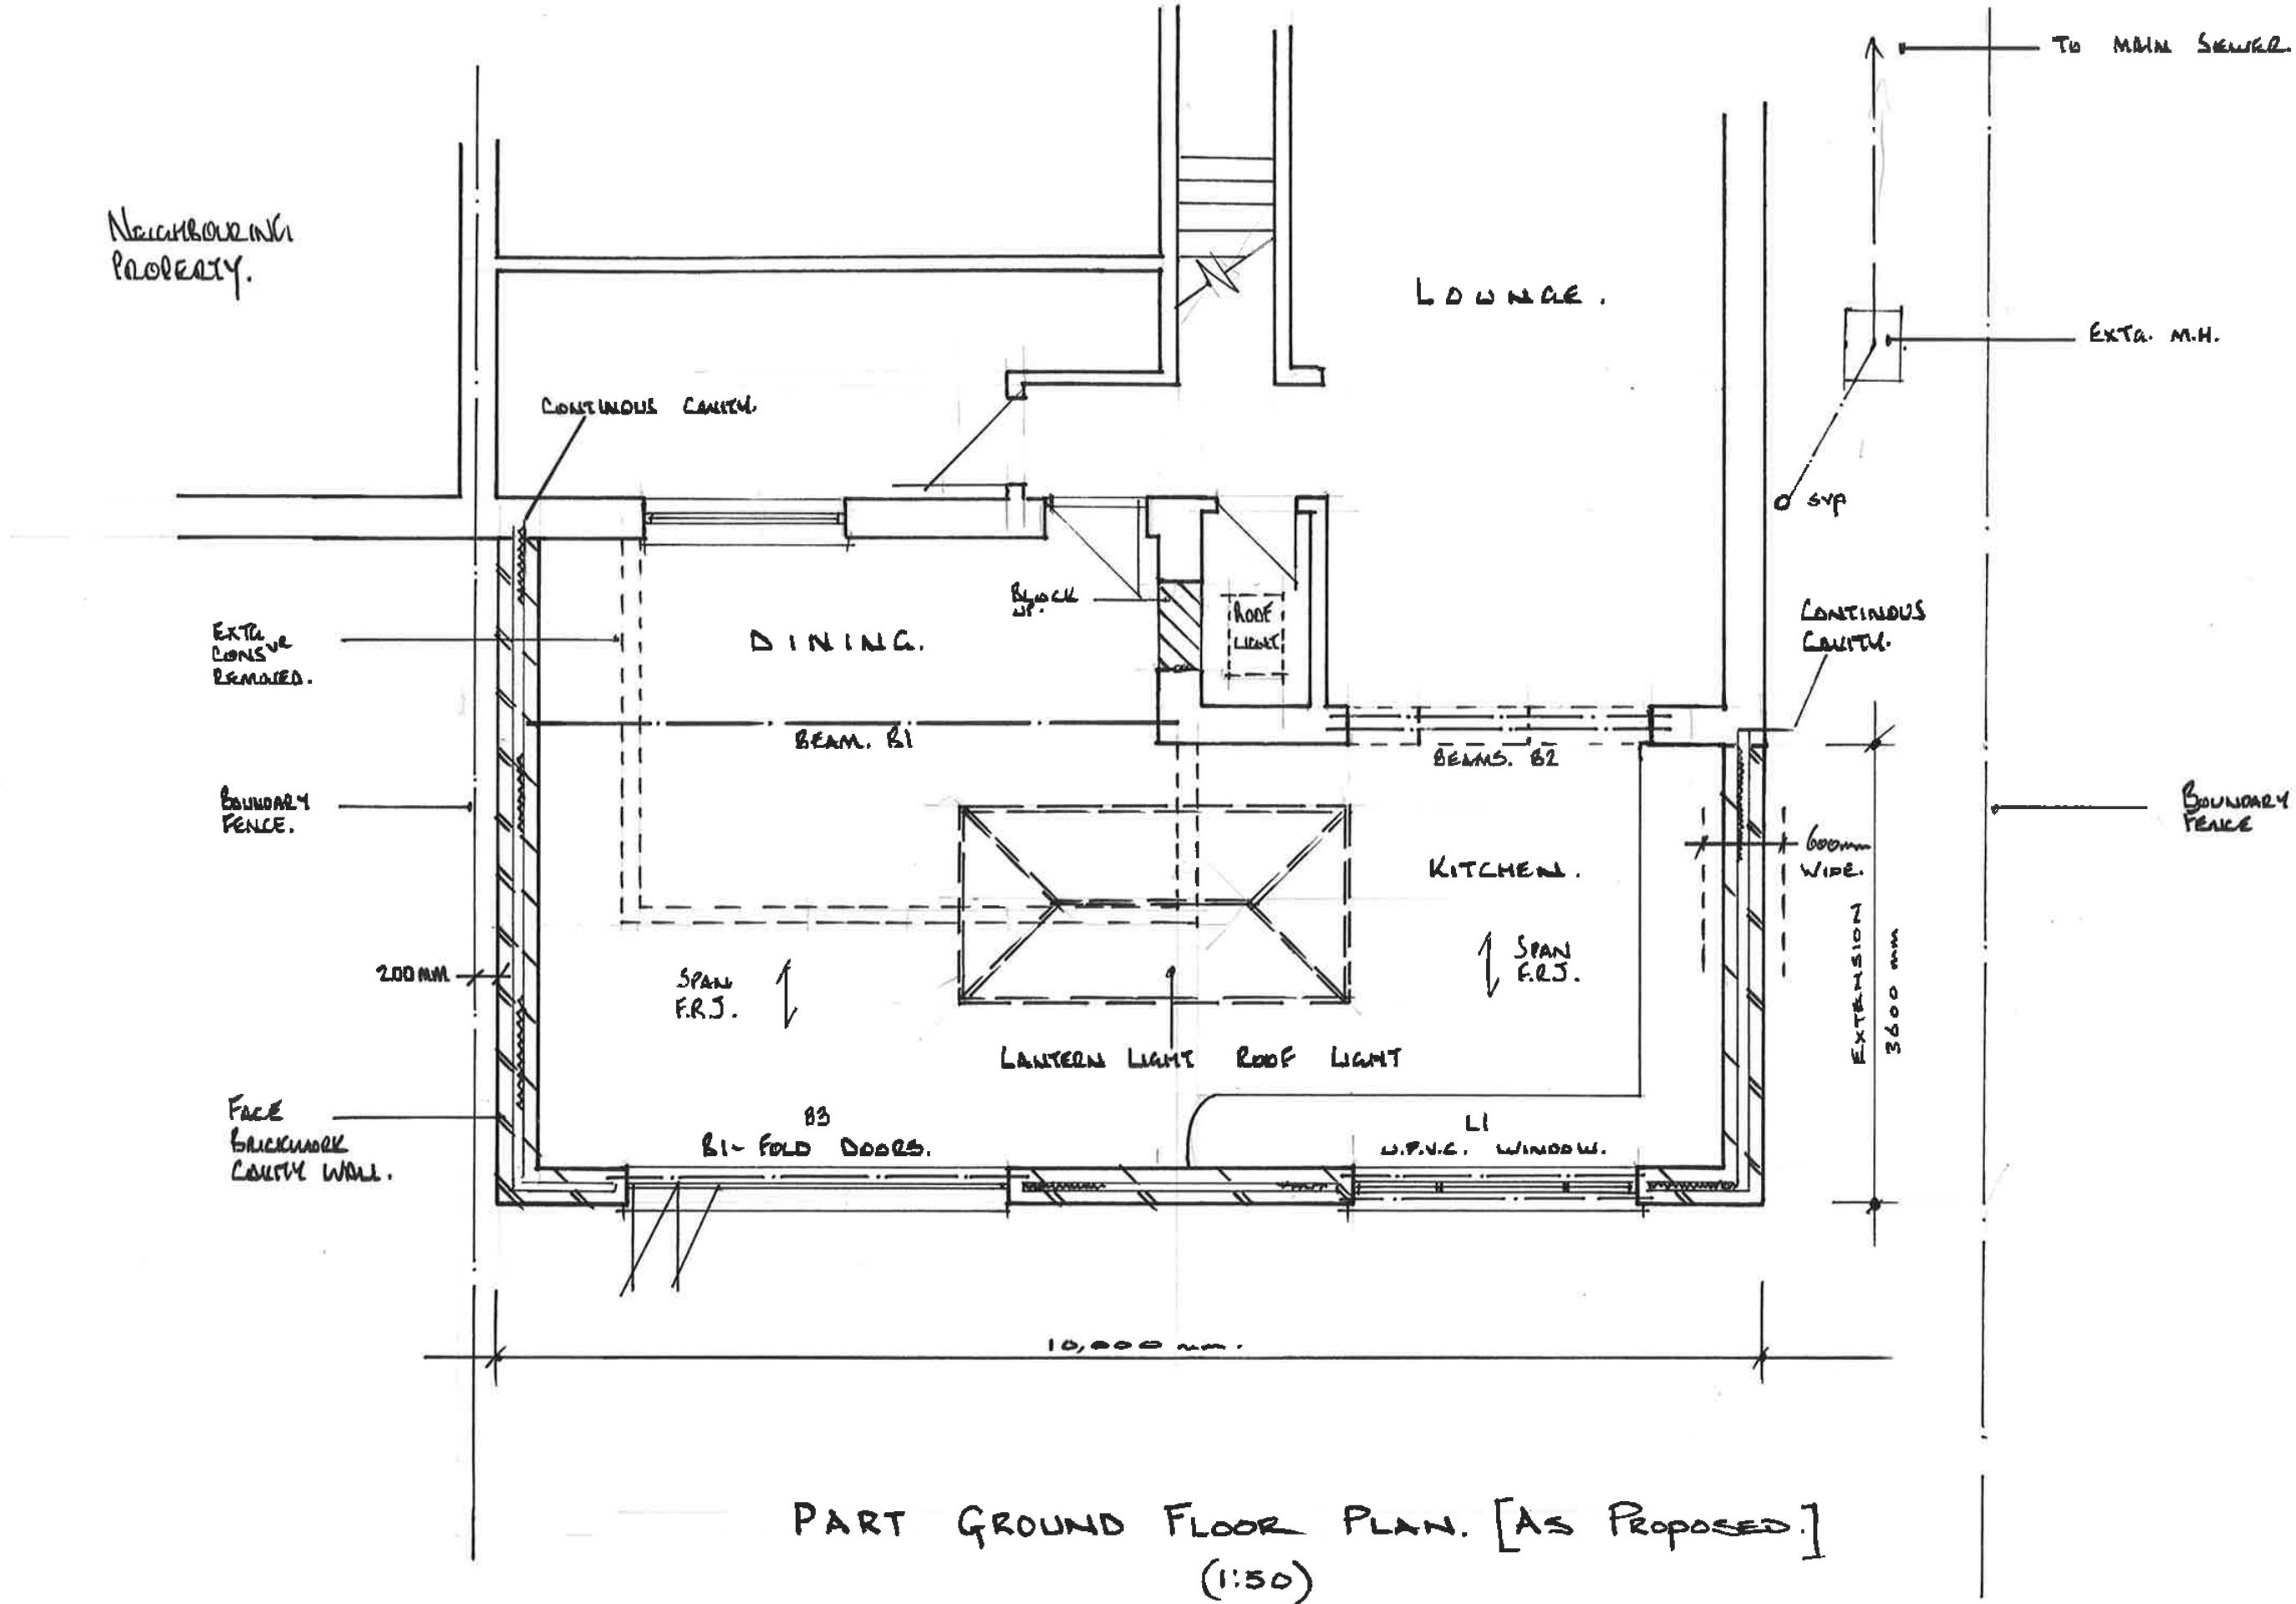

SINGLE STOREY REAR EXTENSION - 32 TACK LEE ROAD, BN18 0HB.