


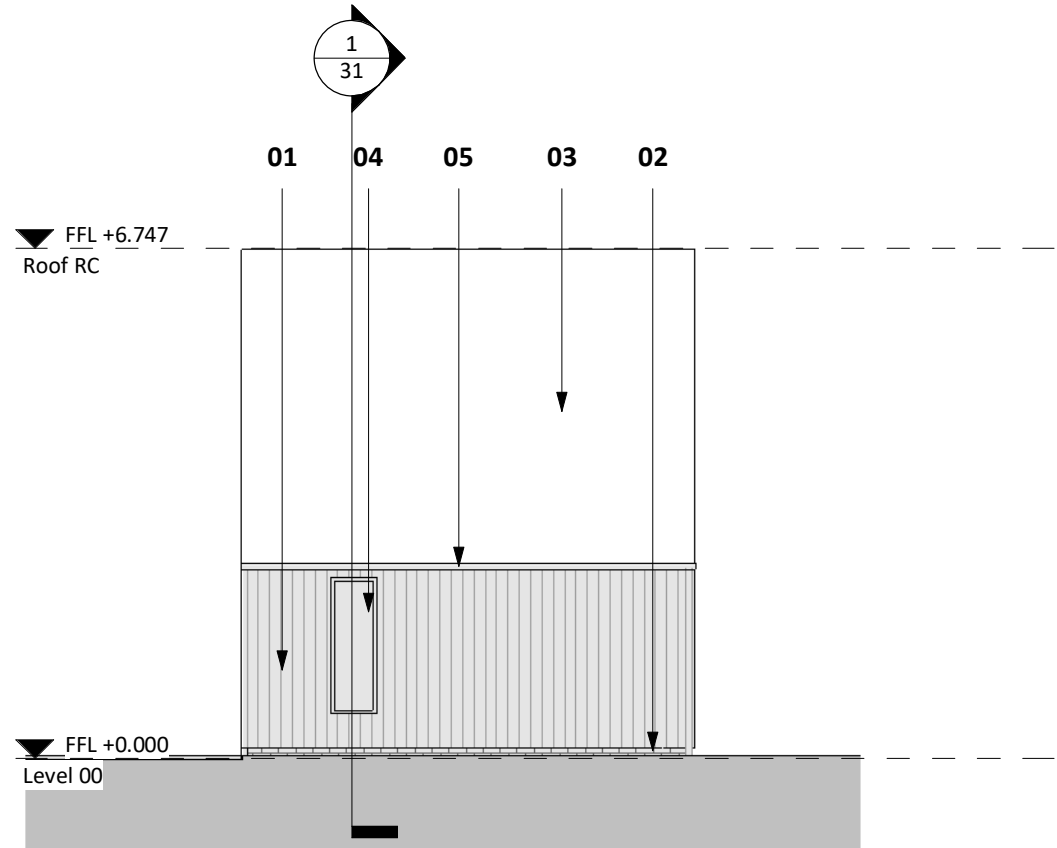


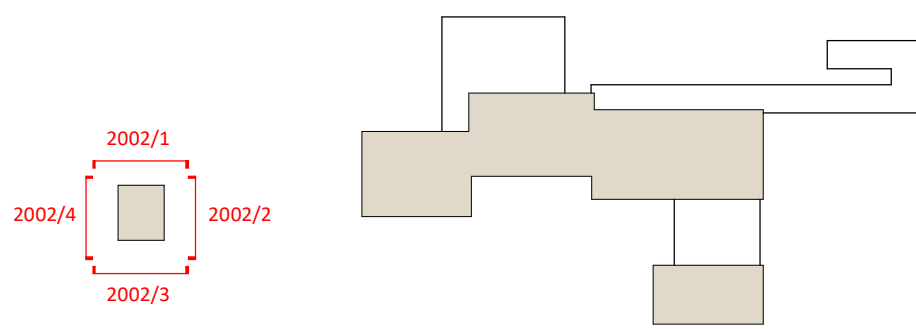


1 North Elevation - Remembrance Court
1 : 100

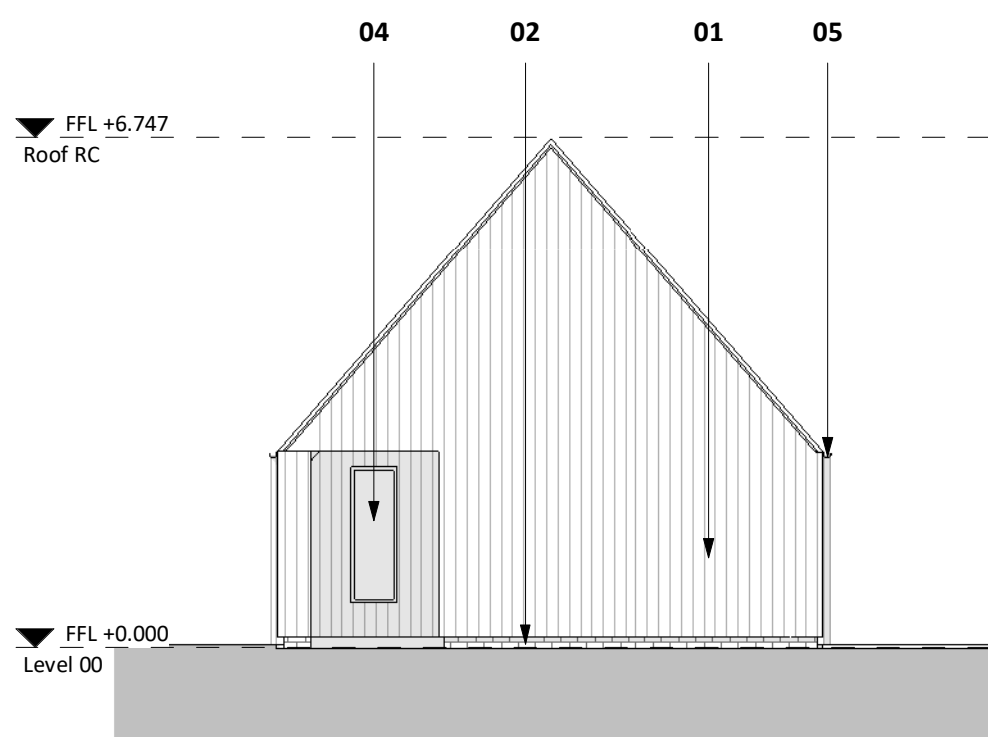

2 East Elevation - Remembrance Court
1 : 100

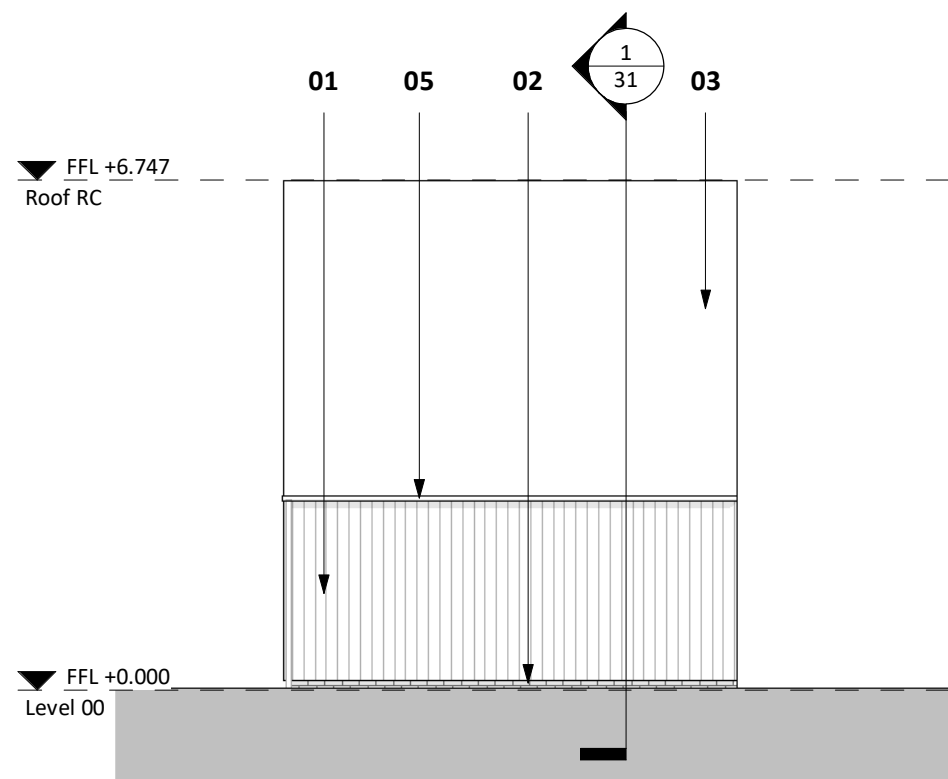

3 South Elevation - Remembrance Court
1 : 100

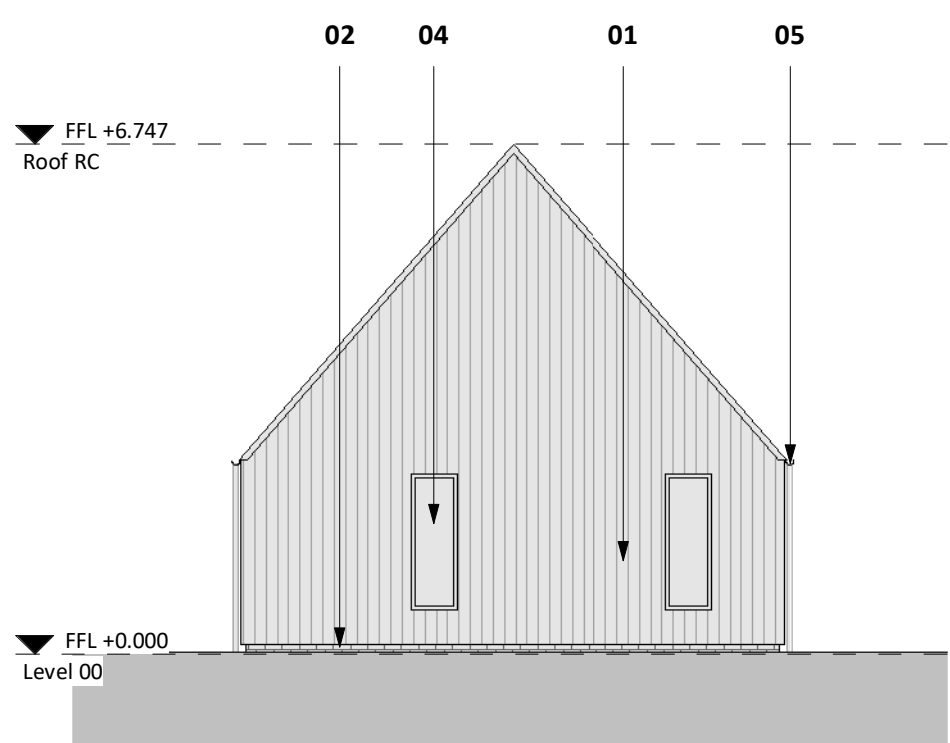

4 West Elevation - Remembrance Court
1 : 100

- 01**
75mm wide vertical treated timber cladding with 10mm gap in between panels
- 02**
150mm high brick plinth
- 03**
Clay roof tiles
- 04**
Composite timber / aluminium window
- 05**
Exposed metal rainwater pipes and roof gutters

PL	PL01	12.05.2021	NMA Planning Application	
STATUS	REV	DATE	DESCRIPTION	
CLIENT				REVISED BY OG
				CHECKED BY DA
				ORIGINATOR NO 154380

CONSULTANT
STRIDE TREGLOWN
www.stridetreglown.com © Stride Treglown Limited 2020_
PROJECT
Bognor Regis Crematorium
Gravett's Ln West, BN17 0LA

DRAWING TITLE
GA Elevations - Remembrance Court

STATUS CODE	SCALE
PL : Authorized and accepted	As indicated@A1
DRAWING USAGE: <i>NMA</i>	
PROJECT - ORIGINATOR - VOLUME - LEVEL - TYPE - ROLE - CLASS - NUMBER	STATUS _ REVISION
154380-STL-22	PL_PL01