


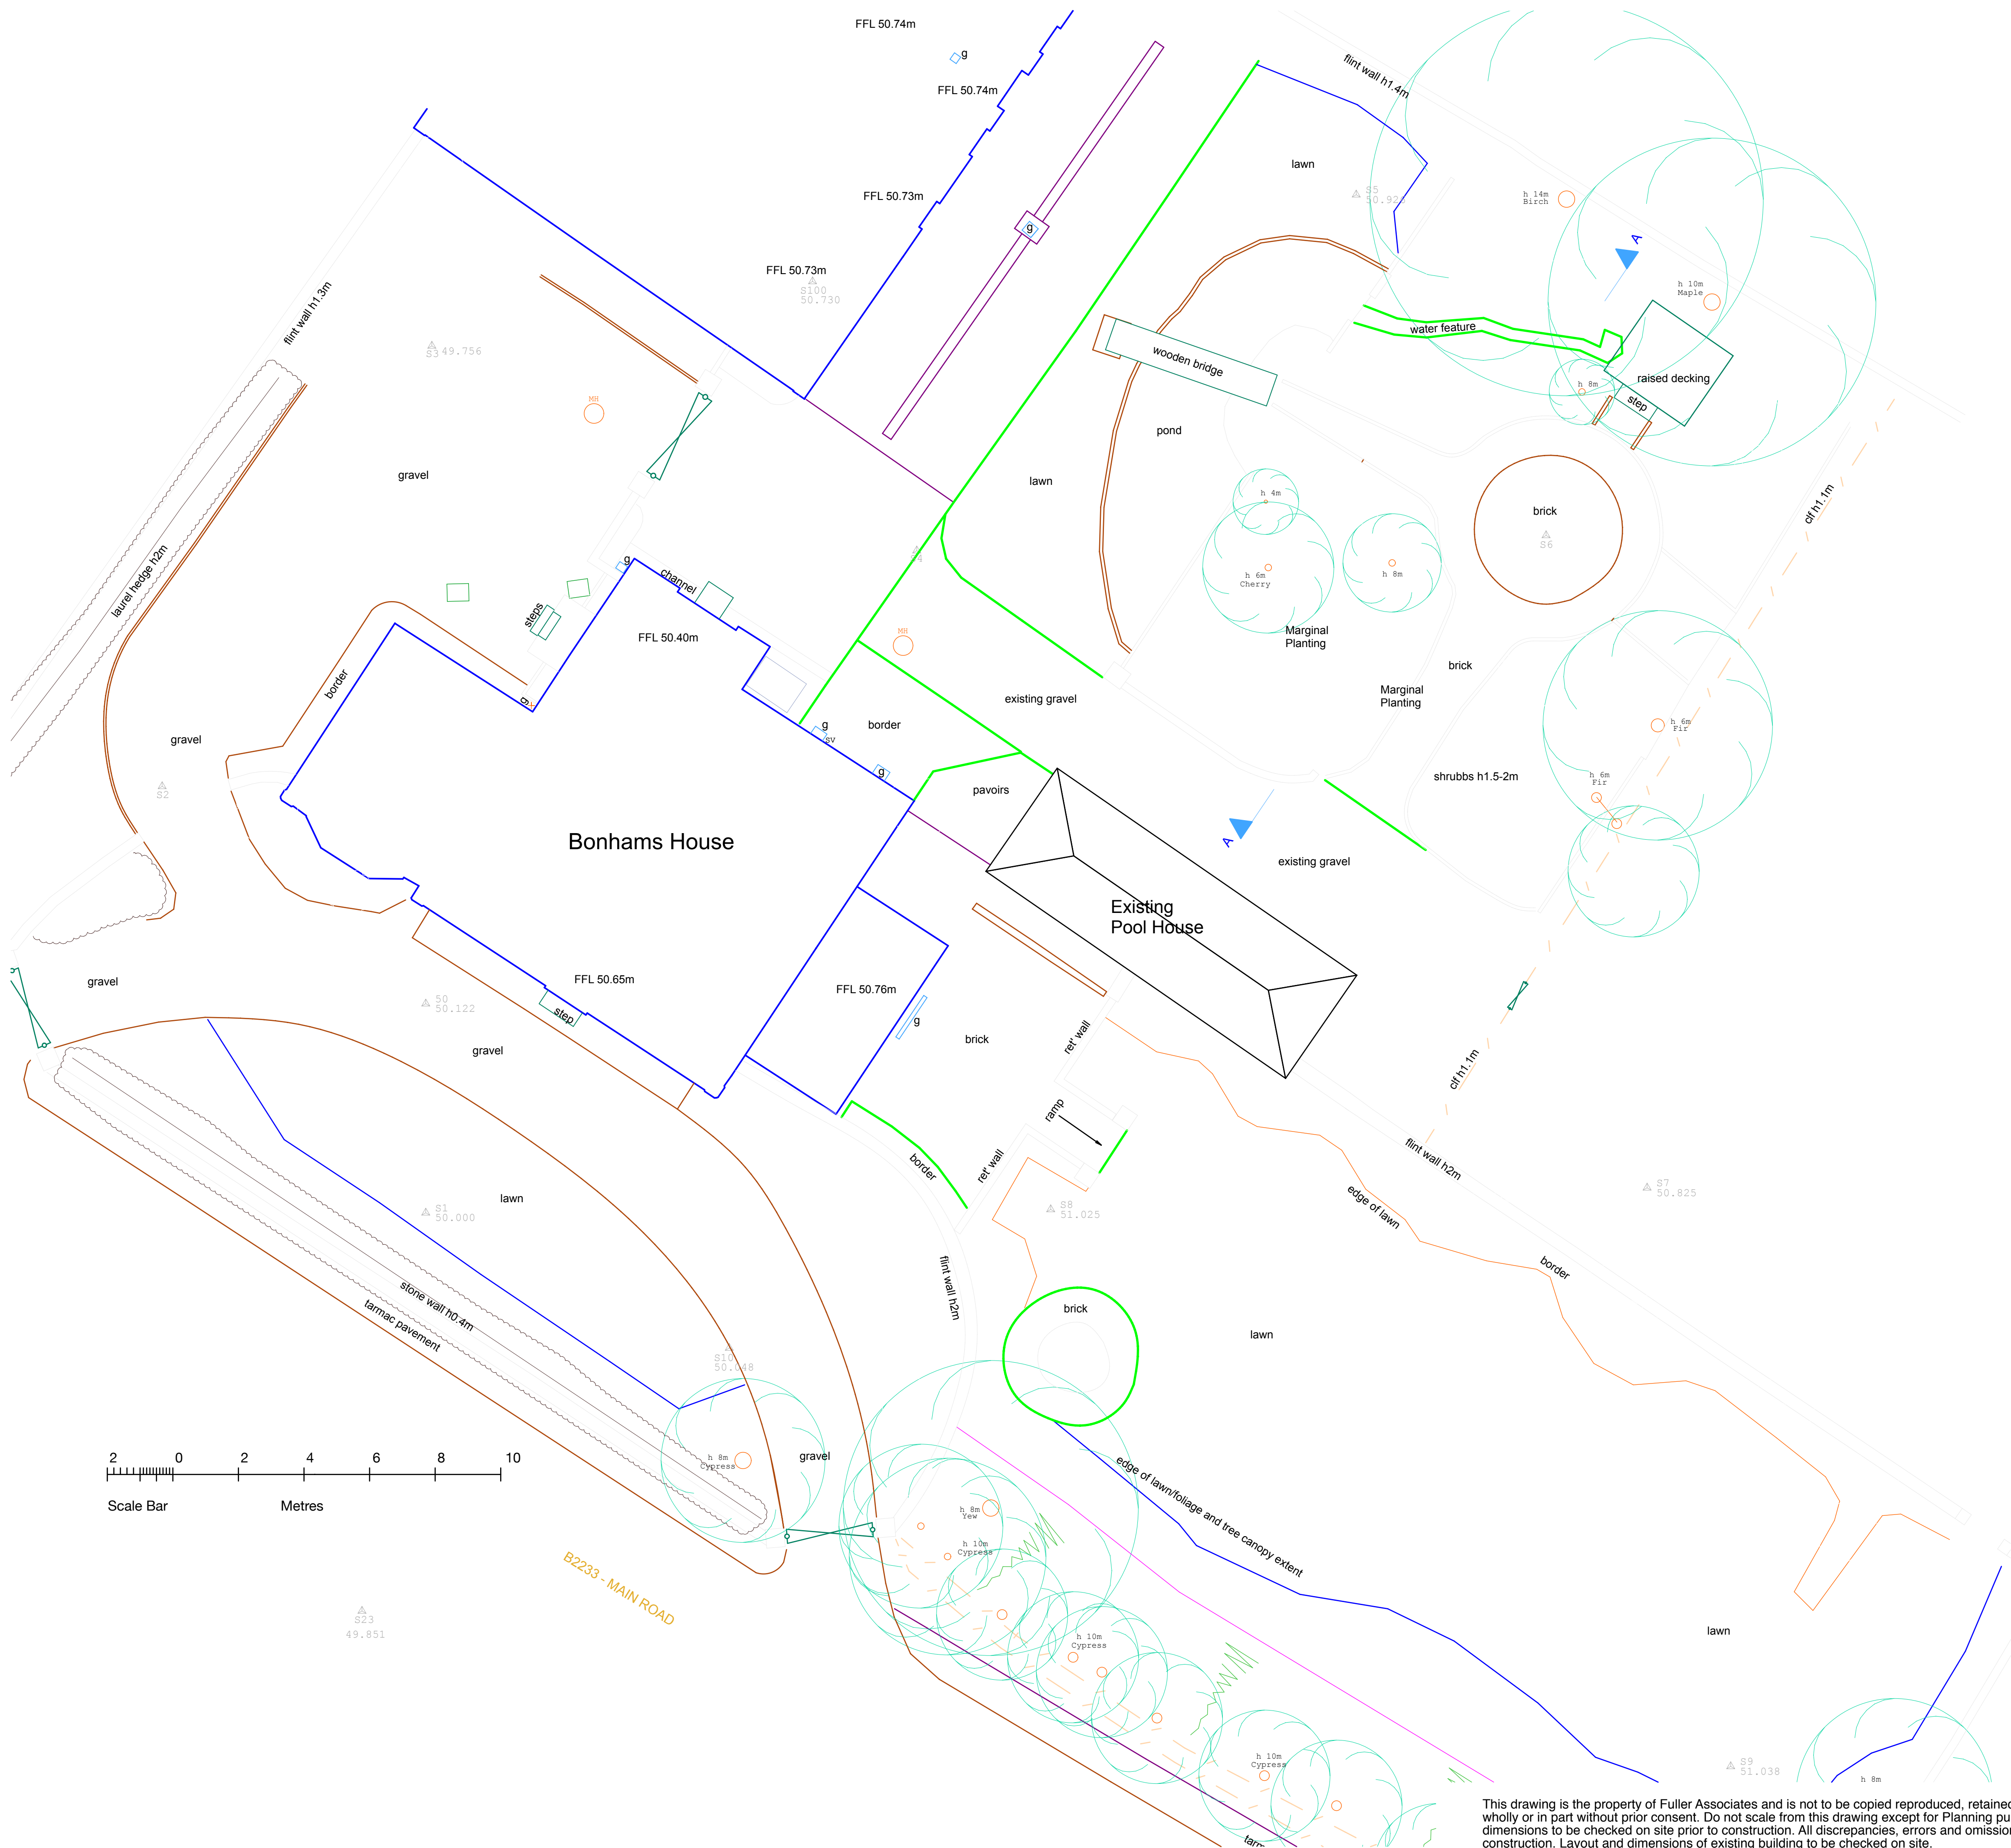

This drawing is the property of Fuller Associates and is not to be copied reproduced, retained or disclosed to any unauthorised person either wholly or in part without prior consent. Do not scale from this drawing except for Planning purposes. Use all figured dimensions only. All figured dimensions to be checked on site prior to construction. All discrepancies, errors and omissions to be reported to Fuller Associates prior to construction. Layout and dimensions of existing building to be checked on site.

FULLER ASSOCIATES

Chartered Surveyors • Architectural Design
tel: 01903 885444 email: info@fuller.co.uk
www.andrewfuller.co.uk
Norton Studio, School Lane, Arundel, West Sussex, BN18 9DR



Job Title Bonhams House, Yapton
New Swimming Pool
Pool house extension
Client Mr & Mrs D Barnes

Drawing Name
External Works
Existing

Drawing Status
Planning

Drawn by AF Date Dec 18
Checked by Date

Drawing Scale
1: 100 at A1

Drawing No Status Revision
181430/ 01