

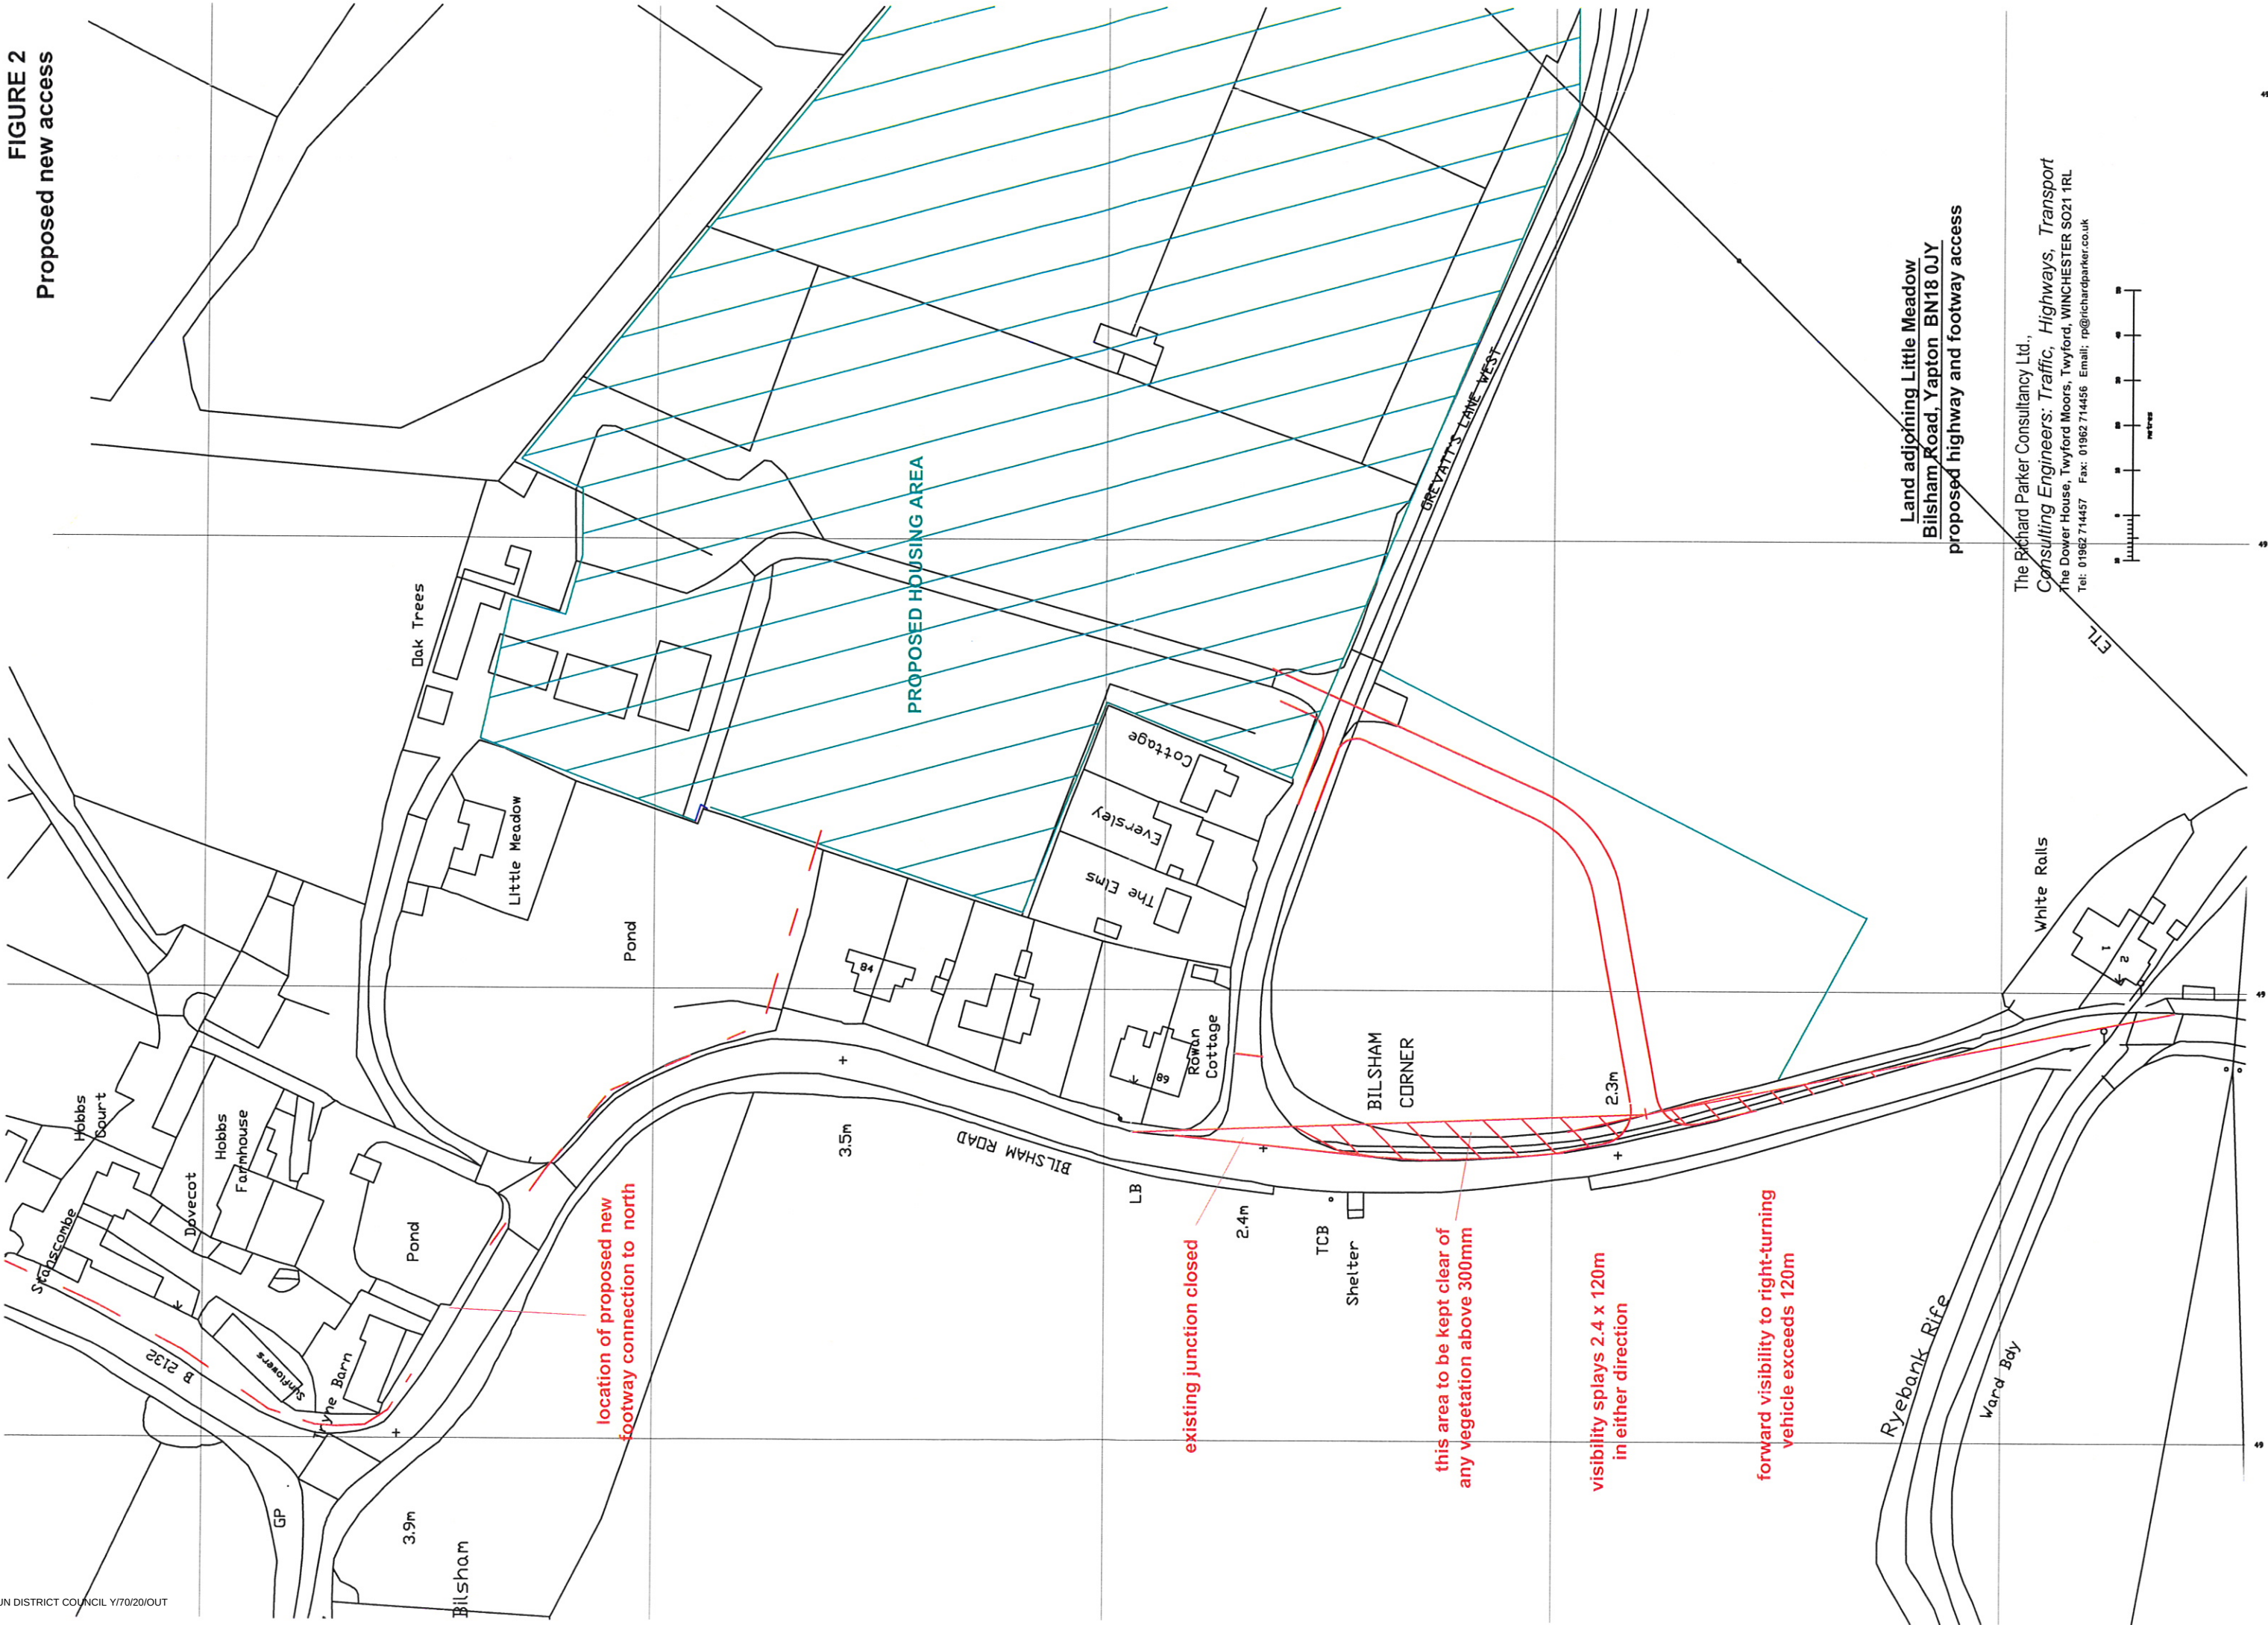


FIGURE 2
Proposed new access

Land adjoining Little Meadow
Bilsham Road, Yapton BN18 0JY
proposed highway and footway access

The Richard Parker Consultancy Ltd.,
Consulting Engineers: Traffic, Highways, Transport
The Dover House, Twyford Moors, Twyford, WINCHESTER SO21 1RL
Tel: 01962 714457 Fax: 01962 714456 Email: rp@richardparker.co.uk