


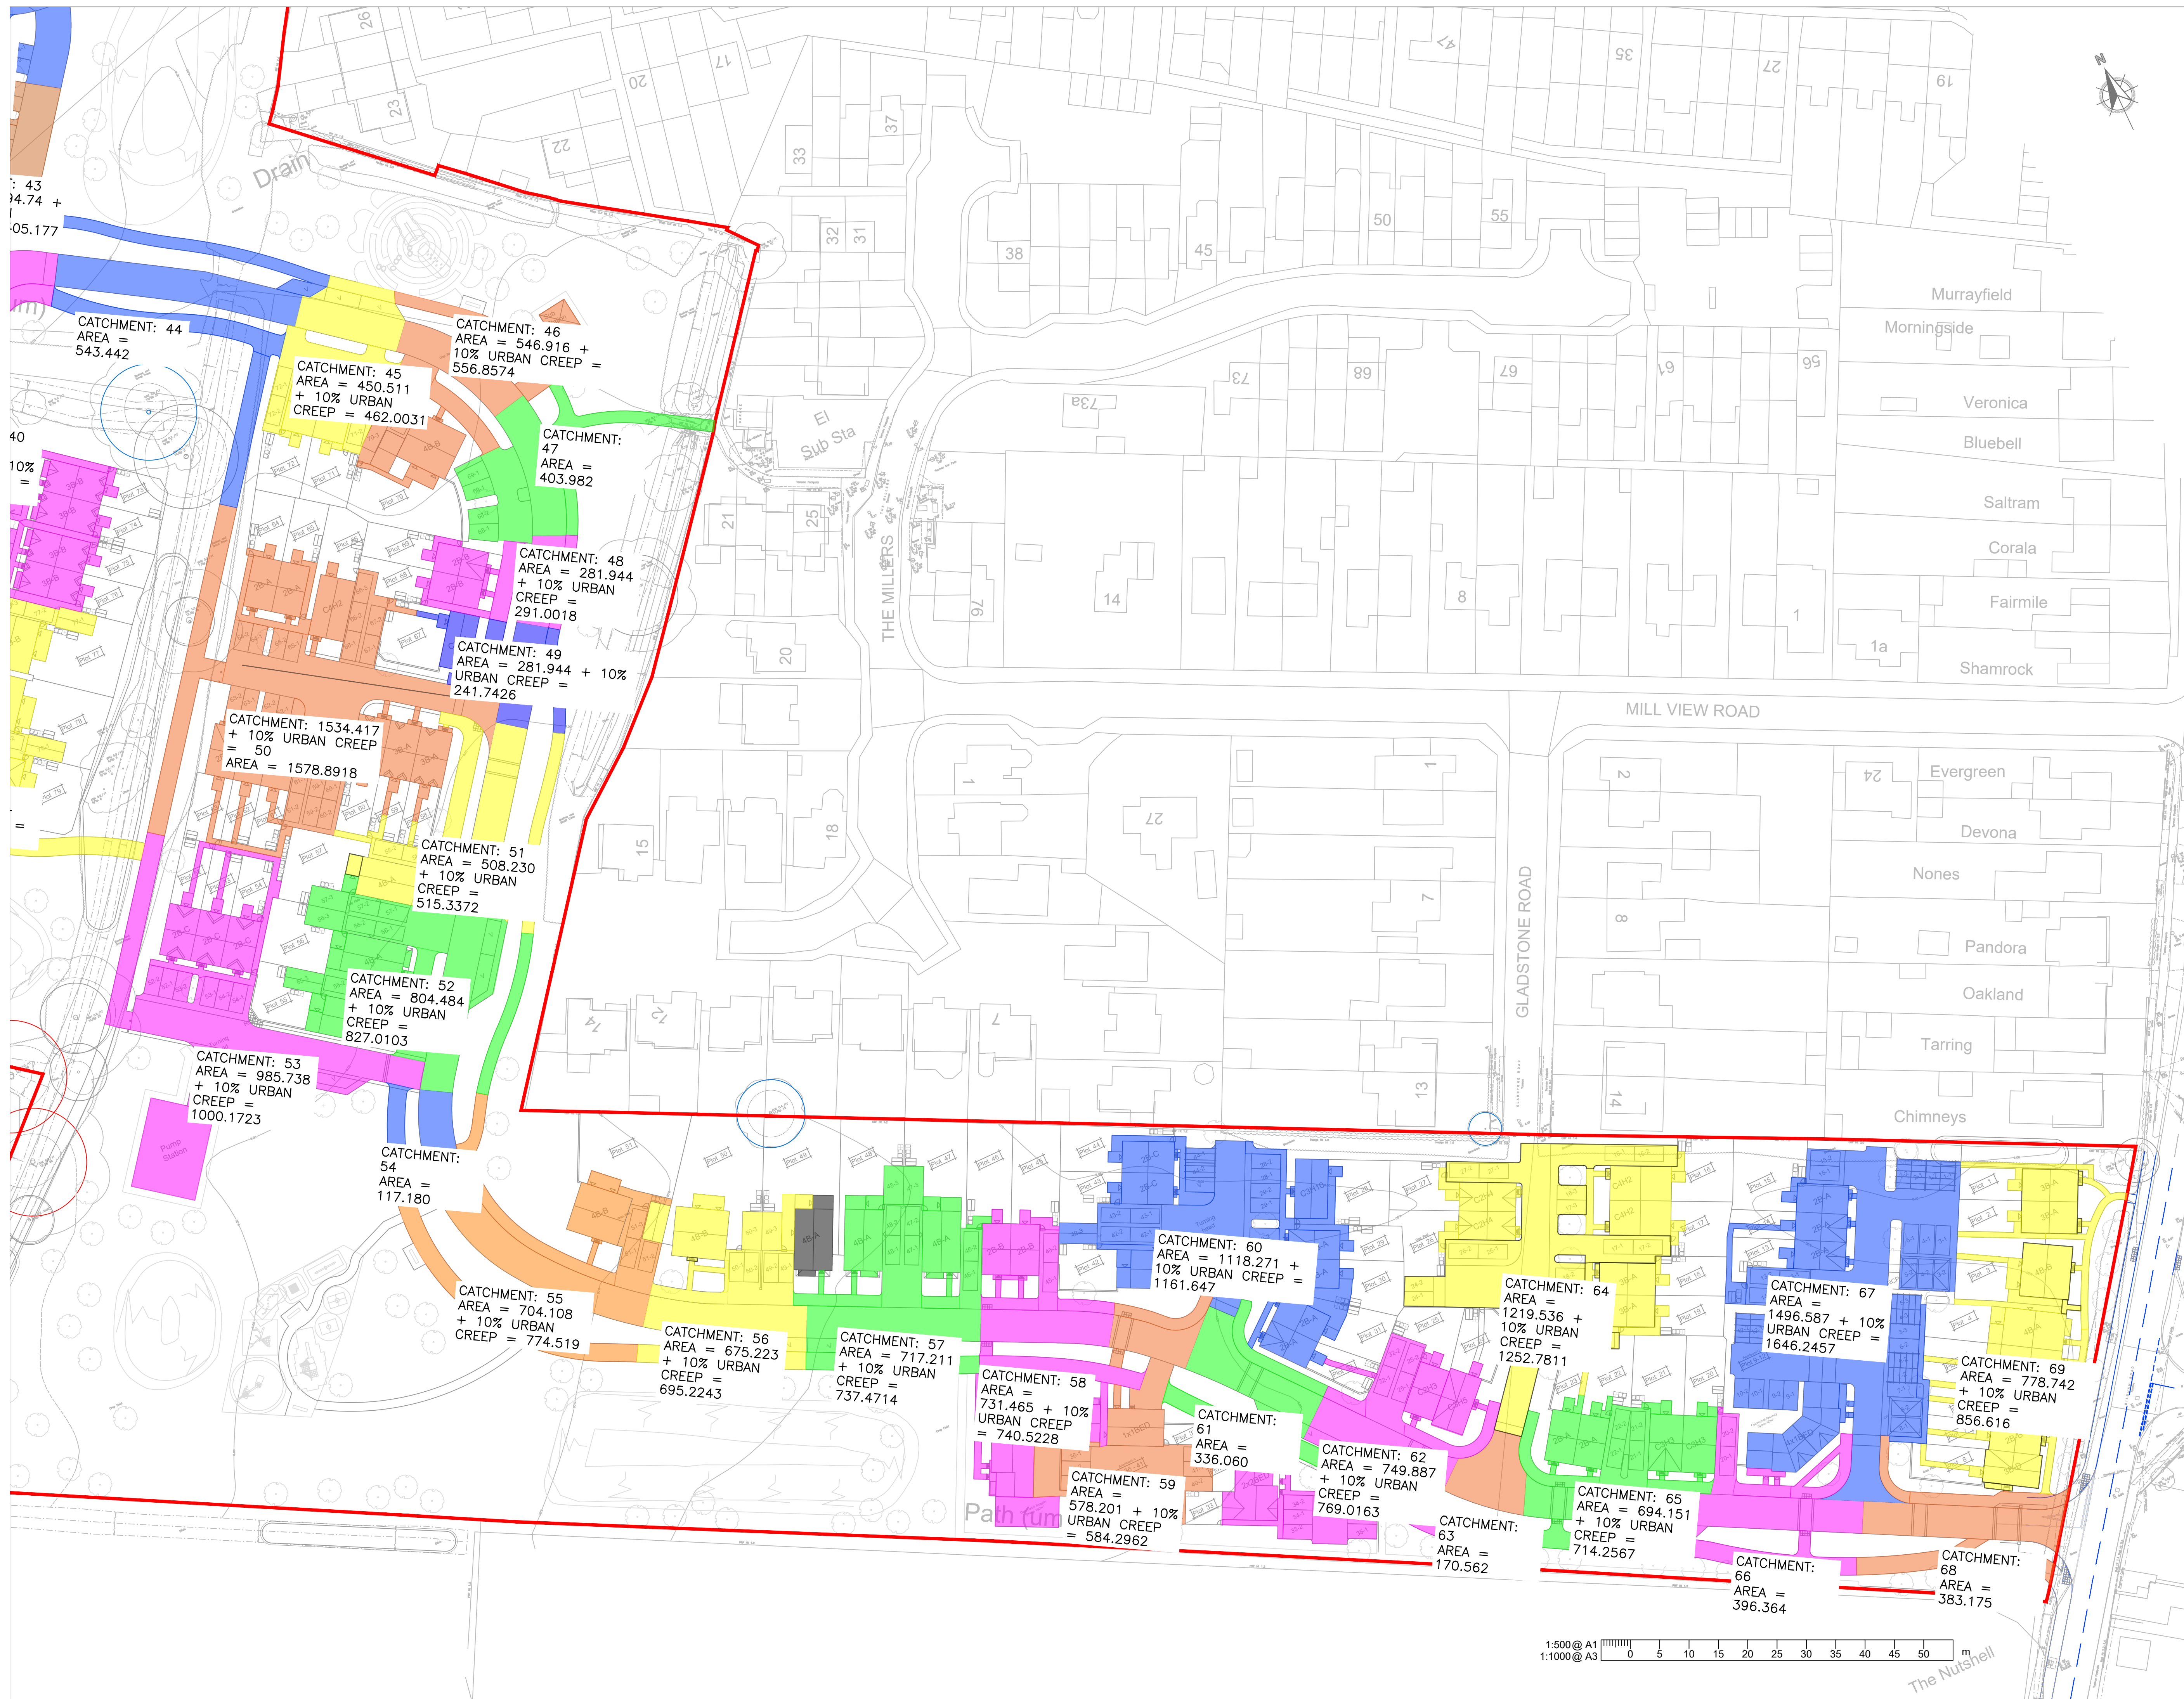

1. This drawing is to be read in conjunction with all other Bright Plan City drawings, and, with relevant Architect's and Engineer's drawings and specification. Any discrepancies found are to be reported to the Engineer immediately.
2. Bright Plan City accepts no responsibility for inaccuracies in or omissions from this drawing, which may be caused by information provided by third parties such as topographic surveys or Ordnance Survey mapping.
3. Do not scale, note to figure dimensions only. All dimensions are in millimetres unless noted otherwise and all levels are in metres from the topographic survey datum.
4. Any information given regarding existing underground services is given in good faith after consultation with the relevant authority, however it is not certain. The main contractor is responsible for checking all information on site prior to work commencing and taking due care whilst undertaking the works.
5. All dimensions to be checked on site. All details and dimensions relating to sub-contractors work must be checked and agreed between the sub-contractor or supplier and the general contractor.
6. The electronic information from this drawing can not be guaranteed as dimensionally drawn exact. Figured dimensions must be used for setting out and detailing. Bright Plan City's liability for any information must be removed from copies of this drawing if it is used.

This map is based on or reproduced from Ordnance Survey material with the permission of Ordnance Survey on behalf of the controller of Her Majesty's Stationary Office (c) Crown Copyright. This drawing is based upon Ordnance Survey mapping - BPC accept no liability for any inaccuracies with the data. (c) Crown Copyright 2018. All rights reserved. Licence number 100022432

-	Original Issue	05/05/22
Rev.	Amendments	Date



BRIGHT PLAN CIVILS
Transport Planning and Infrastructure Design Consultants
2 West Barn, Norton Lane, Chichester, West Sussex PO20 3AF
Tel: 01243 210418
www.bpcivils.co.uk enquiries@bpcivils.co.uk

Drawing Status				FOR APPROVAL			
Client				THAKEHAM			
Project				BILSHAM ROAD YAPTON			
Drawing title				PROPOSED IMPERMEABLE AREAS			
Scale		Date		Drawn By		Checked By	
1:500		MAY 22		LDF			
Drawing No.						Rev.	
D1956-18-100						-	