


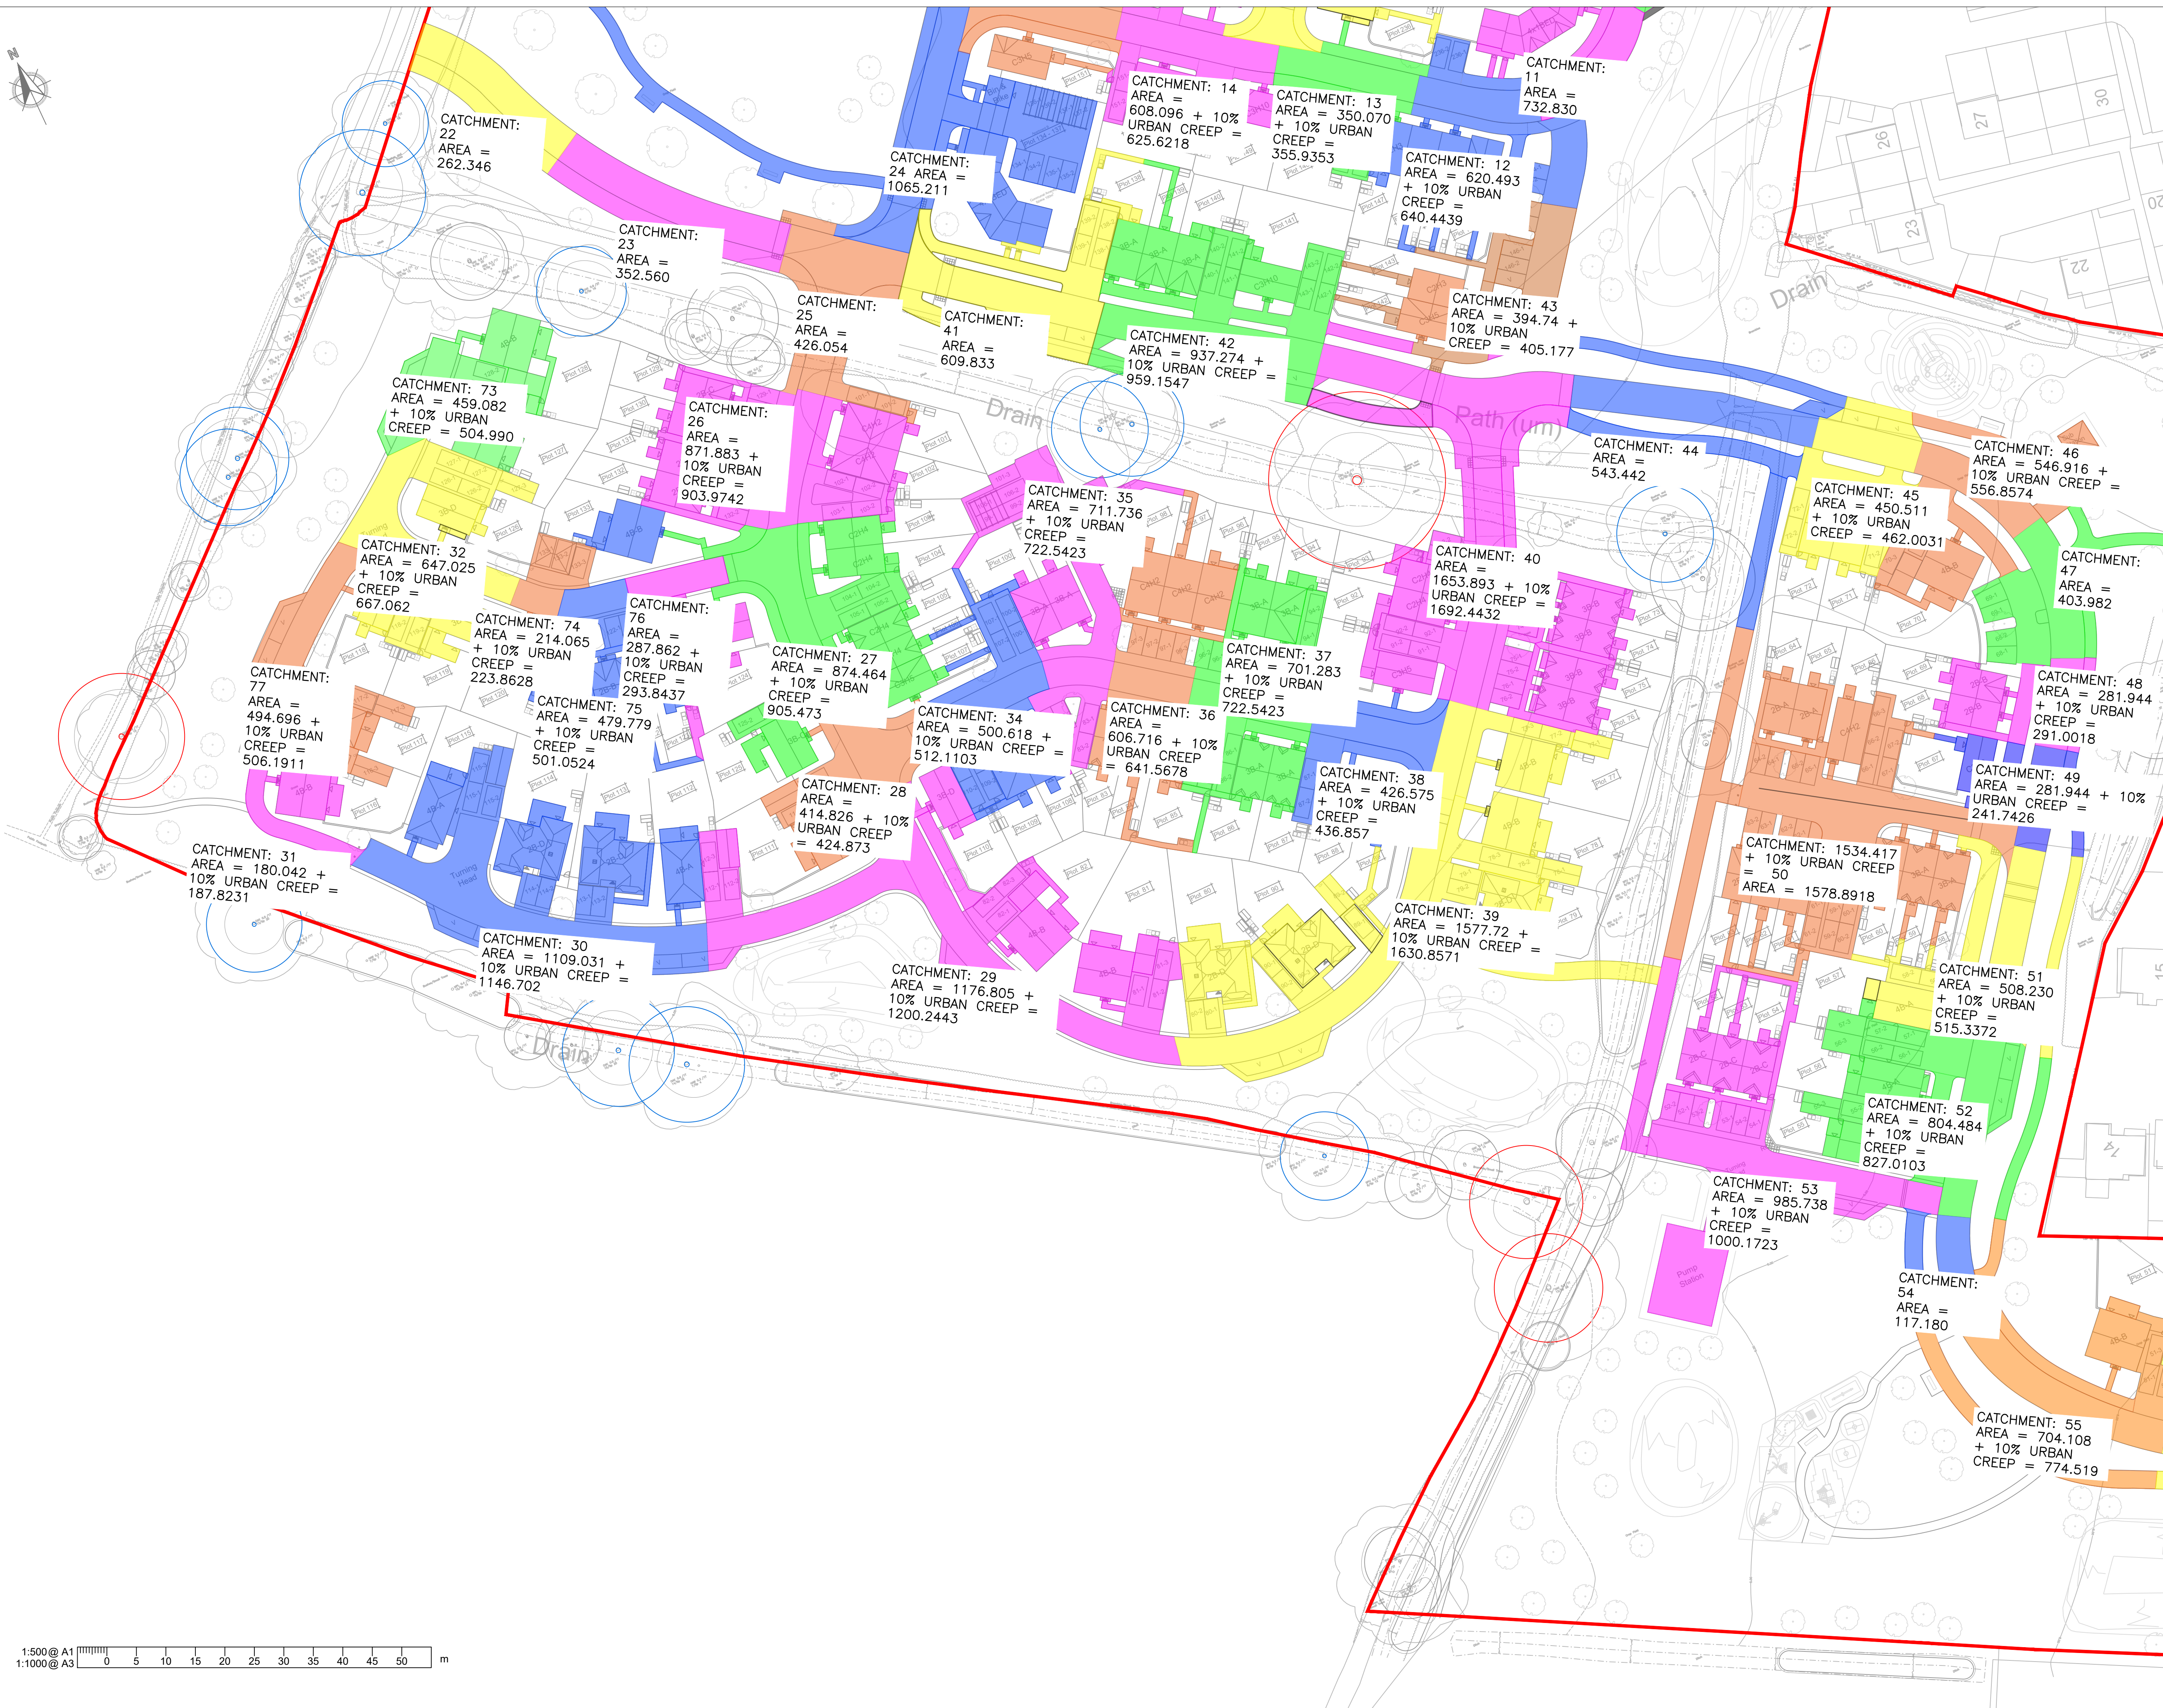

NOTES

1.	This drawing is to be read in conjunction with all other Bright Plan/Brick drawings, and with all relevant Architect's and Engineer's drawings and specifications. Any discrepancies found are to be reported immediately to the design professional.
2.	Bright Plan/Brick accepts no responsibility for inaccuracies in data provided by third parties such as topographic surveys or Ordnance Survey maps.
3.	Do not scale, work to figured dimensions only. All dimensions are in millimetres unless noted otherwise and all levels are in metres from the topographic survey datum.
4.	Any information given regarding existing underground services is given in good faith after consultation with the relevant authority. Bright Plan/Brick is not responsible for the main contractor being responsible for checking all information on site prior to any work commencing and taking care whilst undertaking the works.
5.	All dimensions to be checked on site. All details and dimensions relating to sub-contractors work must be checked and agreed between the sub-contractor or supplier and the general contractor.
6.	The electronic information from this drawing can not be guaranteed as dimensionally drawn exact. Figured dimensions must be used for setting out and detailing. Bright Plan/Brick logos and company information must be removed from copies if used.

This map is based on or reproduced from Ordnance Survey material with the permission of Ordnance Survey on behalf of the controller of Her Majesty's Stationary Office (c) Crown Copyright. This drawing is based upon Ordnance Survey mapping - BPC accept no liability for any inaccuracies with the data. (c) Crown Copyright 2018. All rights reserved. Licence number 100022432

-	Original Issue	05/05/22
Rev.	Amendments	Date



BRIGHT PLAN CIVILS
Transport Planning and Infrastructure Design Consultants
2 West Barn, Norton Lane, Chichester, West Sussex PO20 3AF
Tel: 01243 210418
www.bpcivils.co.uk enquiries@bpcivils.co.uk

Drawing Status **FOR APPROVAL**

Client THAKEHAM

Project	BILSHAM ROAD, YAPTON
---------	-------------------------

Drawing Title
PROPOSED IMPERMEABLE AREAS

Scale 1:500	Date MAY 22	Drawn By LDF	Checked
----------------	----------------	-----------------	---------

Drawing No.
D1956-18-101

1:500@ A1 1:1000@ A3