


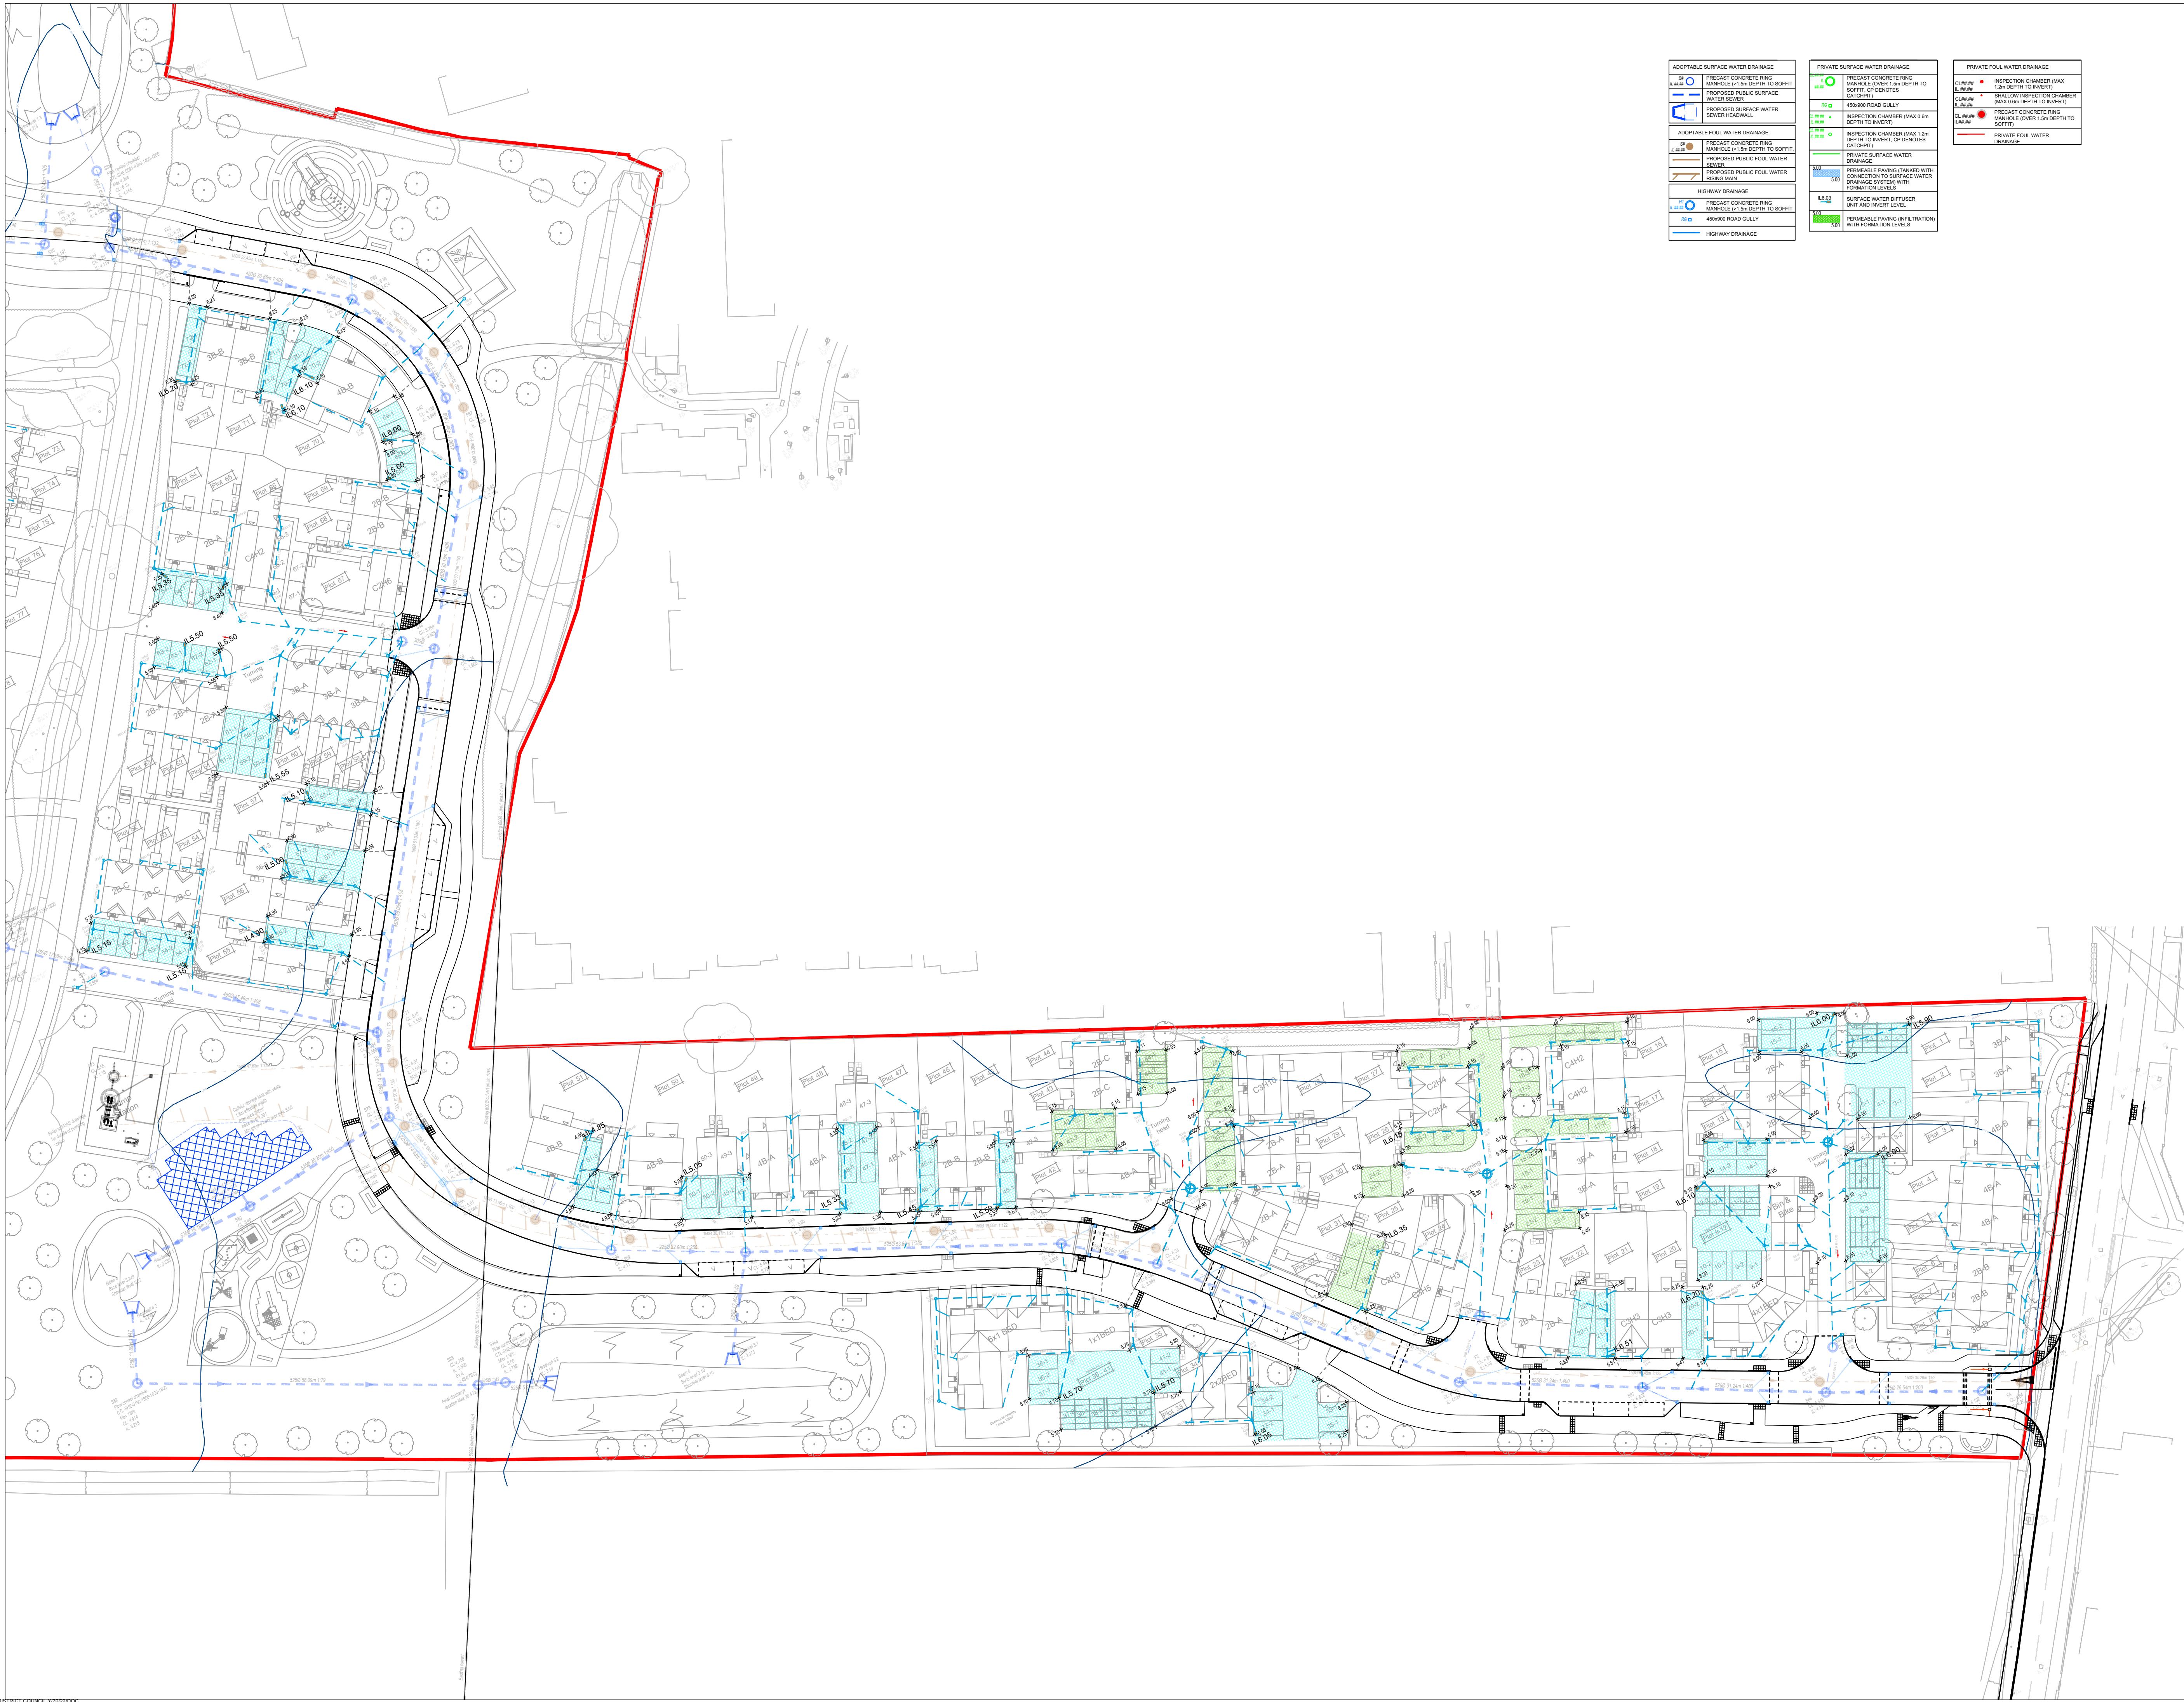

ADOPTABLE SURFACE WATER DRAINAGE	
	PRECAST CONCRETE RING MANHOLE (OVER 1.5m DEPTH TO SOFFIT) OF DENOTES CATCHPITS
	PROPOSED PUBLIC SURFACE WATER SEWER HEADWALL
ADOPTABLE FOUL WATER DRAINAGE	
	PRECAST CONCRETE RING MANHOLE (OVER 1.5m DEPTH TO SOFFIT) OF DENOTES CATCHPITS
	PROPOSED PUBLIC FOUL WATER SEWER HEADWALL
HIGHWAY DRAINAGE	
	PRECAST CONCRETE RING MANHOLE (OVER 1.5m DEPTH TO SOFFIT) OF DENOTES CATCHPITS
	400/600 ROAD GULLY
	HIGHWAY DRAINAGE

PRIVATE SURFACE WATER DRAINAGE	
	PRECAST CONCRETE RING MANHOLE (OVER 1.5m DEPTH TO SOFFIT) OF DENOTES CATCHPITS
	400/600 ROAD GULLY
	INSPECTION CHAMBER (MAX 0.8m DEPTH TO INVERT) OF DENOTES CATCHPITS
	INSPECTION CHAMBER (MAX 1.2m DEPTH TO INVERT) OF DENOTES CATCHPITS
	PRIVATE SURFACE WATER DRAINAGE
	PERMEABLE PAVING (FANKED WITH CONNECTION TO SURFACE WATER DRAINAGE SYSTEM) WITH FORMATION LEVELS
	SURFACE WATER DIFFUSER UNIT AND INVERT LEVEL
	PERMEABLE PAVING (INFILTRATION) WITH FORMATION LEVELS

PRIVATE FOUL WATER DRAINAGE	
	INSPECTION CHAMBER (MAX 1.2m DEPTH TO INVERT)
	SHALLOW INSPECTION CHAMBER (MAX 0.6m DEPTH TO INVERT)
	PRECAST CONCRETE RING MANHOLE (OVER 1.5m DEPTH TO SOFFIT)
	PRIVATE FOUL WATER DRAINAGE

1. This drawing is to be read in conjunction with all other Bright Plan Civils drawings, and with all relevant Architect's and Engineer's drawings and specification. Any discrepancies found are to be reported immediately to the Engineer.
2. Bright Plan Civils accepts no responsibility for inaccuracies in data provided by third parties such as topographic surveys or Ordnance Survey mapping.
3. Do not scale, work to figured dimensions only. All dimensions are in millimeters unless noted otherwise and all levels are in metres from the topographic survey datum.
4. Any information given regarding existing underground services is given in good faith after consultation with the relevant authority, however accuracy is not certain. The main contractor is responsible for checking all information on site prior to work commencing and taking due care whilst undertaking the works.
5. All dimensions to be checked on site. All details and dimensions relating to sub-contractors work must be checked and agreed between the sub-contractor or supplier and the general contractor.
6. The electronic information from this drawing can not be guaranteed as dimensionally drawn exact. Figured dimensions must be used for setting out and detailing. Bright Plan Civils logos and company information must be removed from copies if information is re-used.



A	Drawing key added	11/10/22
Rev.	Amendments	Date

BRIGHT PLAN CIVILS
Transport Planning and Infrastructure Design Consultants
2 West Barn, Norton Lane, Chichester, West Sussex PO20 3AF
Tel: 01243 210418
www.bpcivils.co.uk enquiries@bpcivils.co.uk

Drawing Status	FOR APPROVAL						
Client	THAKEHAM						
Project	BILSHAM ROAD YAPTON						
Drawing Title	PROPOSED PERMEABLE PAVING FORMATION LEVELS AND DIFFUSERS						
Scale	1:500	Date	Feb 22	Drawn By	LDF	Checked By	MJA
Drawing No.	D1956-13-300	Rev.	A				