


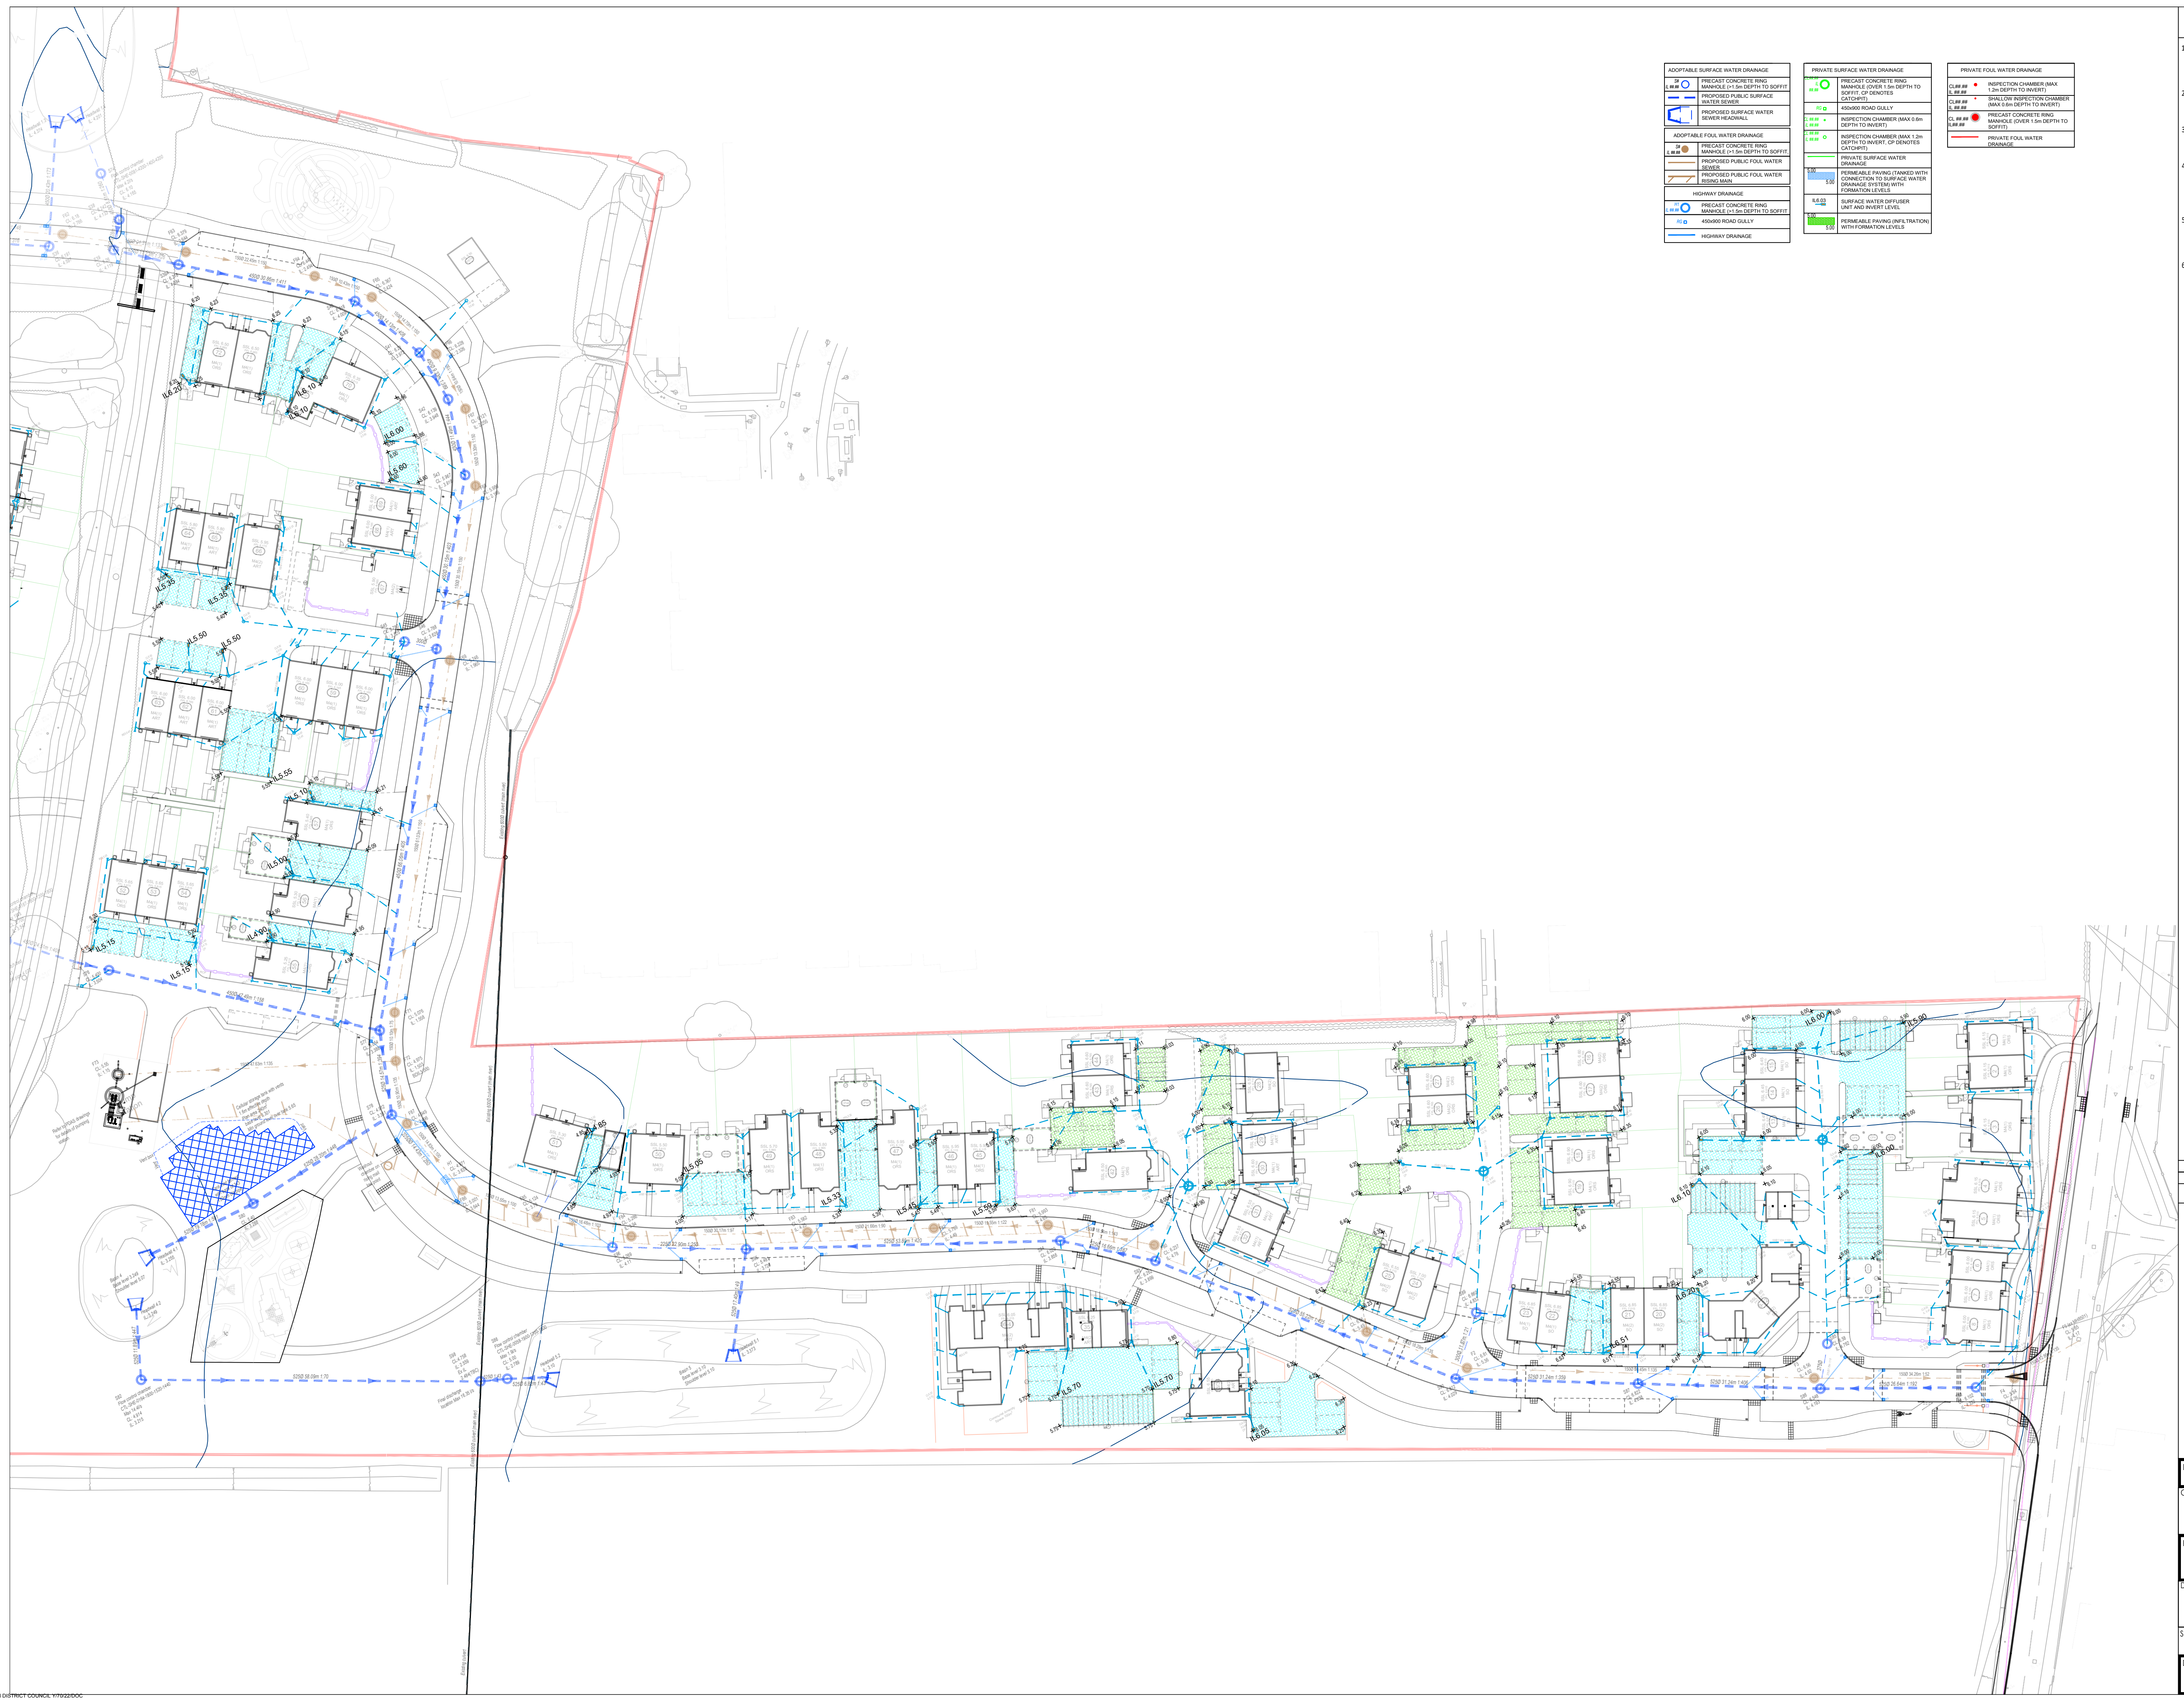

ADAPTABLE SURFACE WATER DRAINAGE		PRIVATE SURFACE WATER DRAINAGE		PRIVATE FOUL WATER DRAINAGE	
	PRECAST CONCRETE RING MANHOLE (OVER 1.5m DEPTH TO SOFFIT)		PRECAST CONCRETE RING MANHOLE (OVER 1.5m DEPTH TO SOFFIT) (OF DENOTES CATCHPIT)		INSPECTION CHAMBER (MAX 1.5m DEPTH TO INVERT)
	PROPOSED PUBLIC SURFACE WATER SERIES		400/600 ROAD GULLY		SHALLOW INSPECTION CHAMBER (MAX 0.6m DEPTH TO INVERT)
	PROPOSED SURFACE WATER SEWER HEADWALL		INSPECTION CHAMBER (MAX 0.6m DEPTH TO INVERT)		PRECAST CONCRETE RING MANHOLE (OVER 1.5m DEPTH TO SOFFIT)
ADAPTABLE FOUL WATER DRAINAGE		PRIVATE SURFACE WATER DRAINAGE		PRIVATE FOUL WATER DRAINAGE	
	PRECAST CONCRETE RING MANHOLE (OVER 1.5m DEPTH TO SOFFIT)		PERMEABLE PAVING (FANKED WITH CONNECTION TO SURFACE WATER DRAINAGE SYSTEM) WITH FORMATION LEVELS		PRIVATE FOUL WATER DRAINAGE
	PROPOSED PUBLIC FOUL WATER SERIES		SURFACE WATER DIFFUSER UNIT AND INVERT LEVEL		
	HIGHWAY DRAINAGE		PERMEABLE PAVING (INFILTRATION) WITH FORMATION LEVELS		
	PRECAST CONCRETE RING MANHOLE (OVER 1.5m DEPTH TO SOFFIT)				
	400/600 ROAD GULLY				
	HIGHWAY DRAINAGE				

NOTES

1. This drawing is to be read in conjunction with all other Bright Plan Civils drawings, and with all relevant Architect's and Engineer's drawings and specification. Any discrepancies found are to be reported immediately to the Engineer.
2. Bright Plan Civils accepts no responsibility for inaccuracies in data provided by third parties such as topographic surveys or Ordnance Survey mapping.
3. Do not scale, work to figured dimensions only. All dimensions are in millimeters unless noted otherwise and all levels are in metres from the topographic survey datum.
4. Any information given regarding existing underground services is given in good faith after consultation with the relevant authority, however accuracy is not certain. The main contractor is responsible for checking all information on site prior to work commencing and taking due care whilst undertaking the works.
5. All dimensions to be checked on site. All details and dimensions relating to sub-contractors work must be checked and agreed between the sub-contractor or supplier and the general contractor.
6. The electronic information from this drawing can not be guaranteed as dimensionally drawn exact. Figured dimensions must be used for setting out and detailing. Bright Plan Civils logs and company information must be removed from copies if information is re-used.



B	Plot 70 and 71 diffuser locations updated	01/02/23
A	Drawing key added	11/10/22
Rev.	Amendments	Date



BRIGHT PLAN CIVILS
Transport Planning and Infrastructure Design Consultants
2 West Barn, Norton Lane, Chichester, West Sussex PO20 3AF
Tel: 01243 210418
www.bpcivils.co.uk enquiries@bpcivils.co.uk

Drawing Status	FOR APPROVAL		
Client	THAKEHAM		
Project	BILSHAM ROAD YAPTON		
Drawing Title	PROPOSED PERMEABLE PAVING FORMATION LEVELS AND DIFFUSERS		
Scale	Date	Drawn By	Checked By
1:500	Feb 22	LDF	MJA
Drawing No.	D1956-13-300		Rev.
			B