


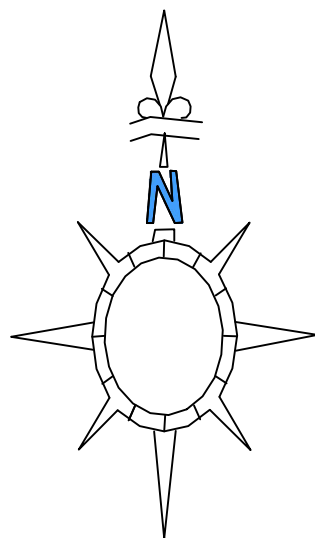


KEY

APPLICATION BOUNDARY

GARDEN AREA REQUIREMENT

- 50m2 2 BEDROOM HOUSE
MINIMUM 50 SQM
- 60m2 3+ BEDROOM HOUSE
MINIMUM 60 SQM

ALL GARDENS ARE A MINIMUM OF 10.5 METRES IN LENGTH

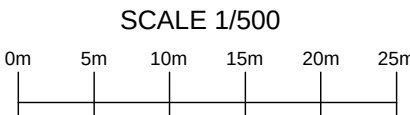

REV	DESCRIPTION	DATE	AUTHOR	CHEKD
CLIENT				

PROJECT				
LAND AT NORTH END ROAD YAPTON				

DRAWING				
GARDEN AREAS LAYOUT 38 UNIT SCHEME				

SCALE	DATE	AUTHOR	CHECKED
1:500 @ A2	02.08.20	LAH	-
JOB.NO	DRAWING.NO	REV	
102-38	PL-09	-	-

BRIMSTONE
DESIGN LTD