

Nationally Described Space Standard		
Occupancy	3B5P	
	Required	Achieved
Total Area (SQ/M)	93	105.4
Bedroom 1	11.5	13.8
Bedroom 2	11.5	11.6
Bedroom 3	7.5	7.6
Bedroom 4		
Bedroom 5		
Storage	2.5	2.6

ALL PLOTS HAVE BEEN
DESIGNED TO ACHIEVE
NATIONALLY DESCRIBED
SPACE STANDARDS.



FRONT ELEVATION (1:100)




SIDE ELEVATION




REAR ELEVATION



SIDE ELEVATION

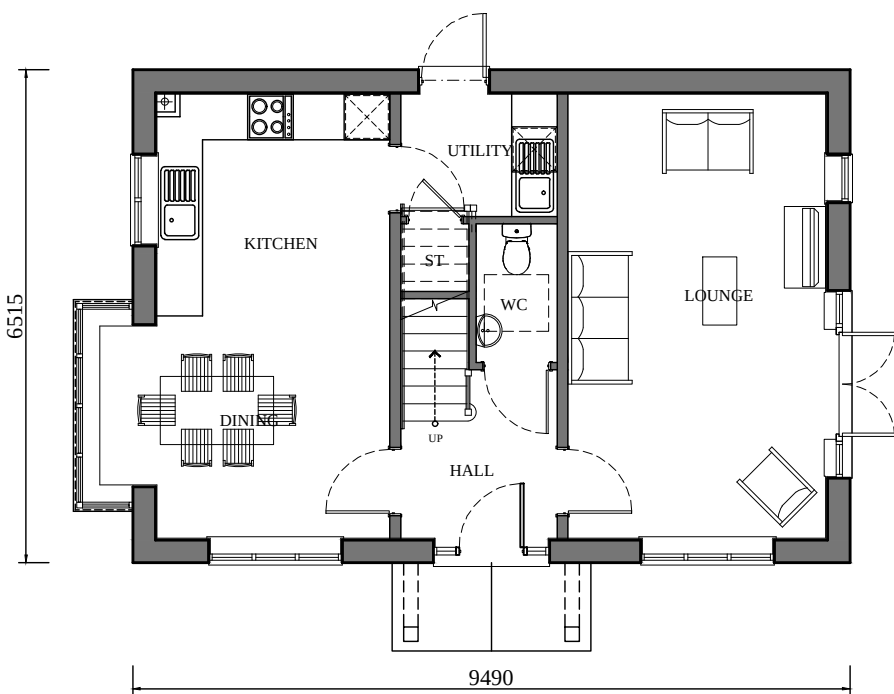

GROUND FLOOR (1:100)

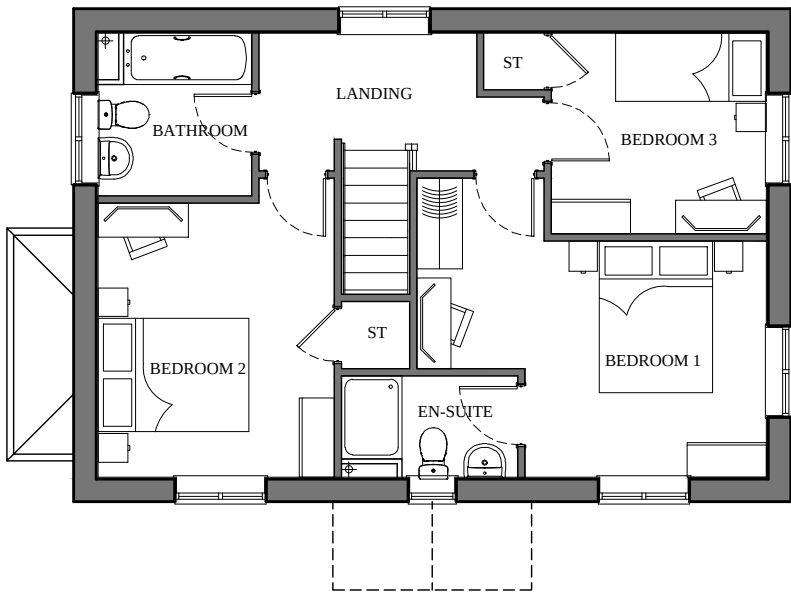

FIRST FLOOR

PLOTS
AS: -
HANDED: 23, 33

Bedrooms	3	Persons	5
Sq.ft structural	1171	Sq.m structural	108.8
Sq.ft Finish	1135	Sq.m Finish	105.4



REV	DESCRIPTION	DATE	AUTHOR	CHECK'D
CLIENT				
PROJECT				
LAND AT NORTH END ROAD YAPTON				
DRAWING				
FARRINGFORD - B (VILLAGE) FLOOR PLANS & ELEVATIONS				
SCALE	DATE	AUTHOR	CHECKED	
1:100 @ A2	02.08.20	LAH	-	
JOB.NO	DRAWING.NO	REV		
102-38	FAR-B-E2-P2	-		