

Nationally Described Space Standard		
Occupancy	3B5P	
	Required	Achieved
Total Area (SQ/M)	93	100.4
Bedroom 1	11.5	11.5
Bedroom 2	11.5	11.8
Bedroom 3	7.5	8.2
Bedroom 4		
Bedroom 5		
Storage	2.5	2.9

ALL PLOTS HAVE BEEN
DESIGNED TO ACHIEVE
NATIONALLY DESCRIBED
SPACE STANDARDS.




FRONT ELEVATION (1:100)




SIDE ELEVATION




REAR ELEVATION

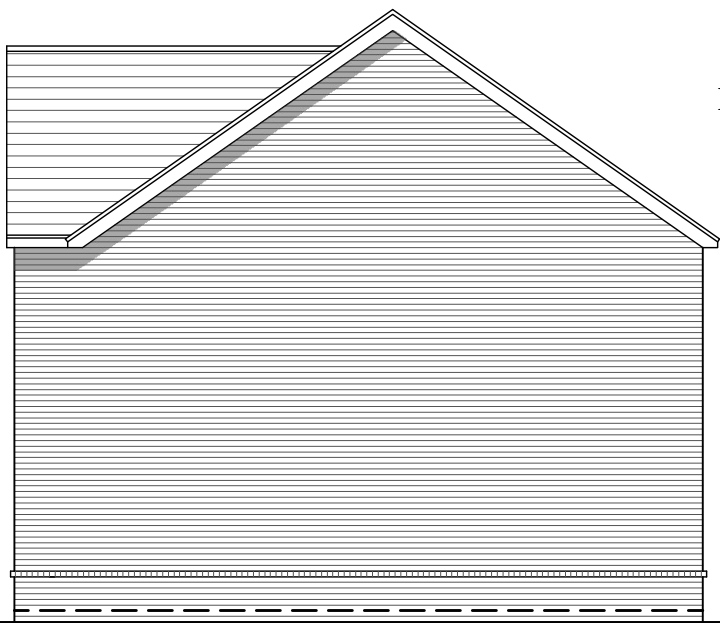

SIDE ELEVATION

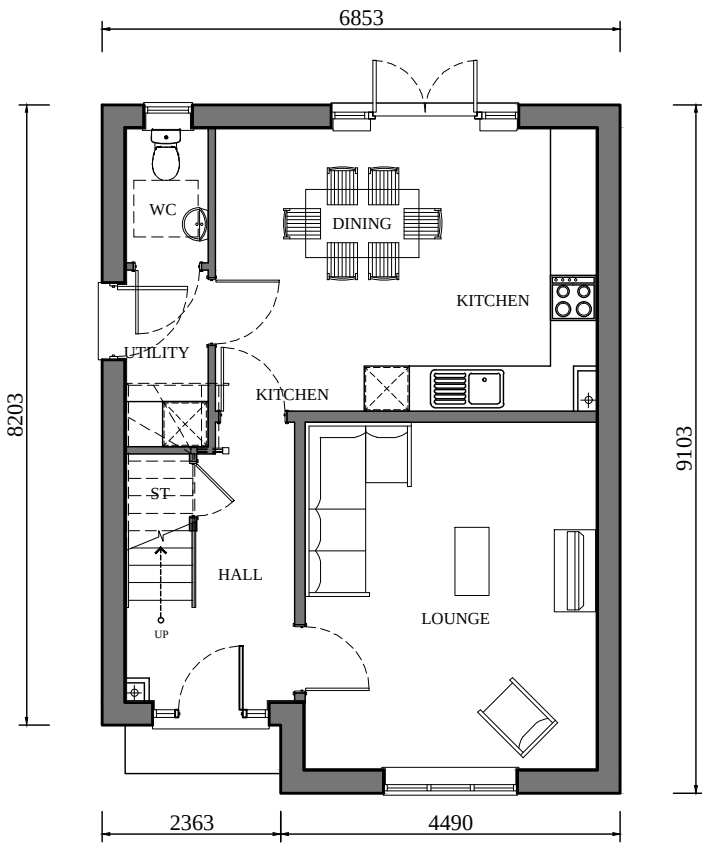

GROUND FLOOR (1:100)

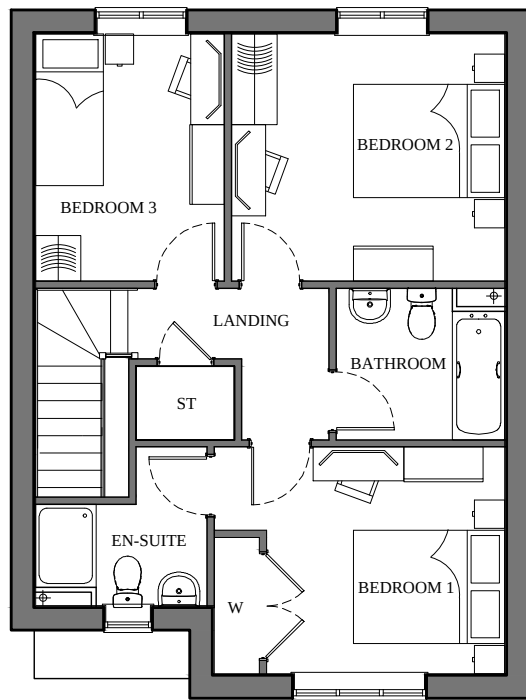

FIRST FLOOR

PLOTS
AS: 20
HANDED: -

Bedrooms	3	Persons	5
Sq.ft structural	1095	Sq.m structural	101.8
Sq.ft Finish	1081	Sq.m Finish	100.4



REV	DESCRIPTION	DATE	AUTHOR	CHECK'D
CLIENT 				
PROJECT LAND AT NORTH END ROAD YAPTON				
DRAWING FROGMORE (CLASSIC) FLOOR PLANS & ELEVATIONS				
SCALE 1:100 @ A2	DATE 02.08.20	AUTHOR LAH	CHECKED -	
JOB.NO 102-38	DRAWING.NO FRO-E1-P1	REV -		