




FRONT ELEVATION
(1:100)

SIDE ELEVATION

REAR ELEVATION

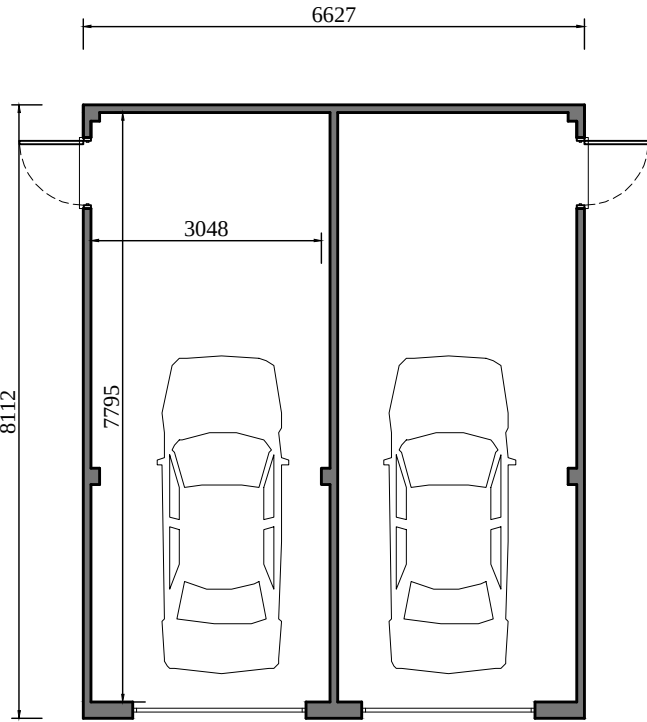


FLOOR PLAN (1:100)
DOUBLE GARAGE
DETACHED



SIDE ELEVATION

PLOTS
38

PLOTS
37

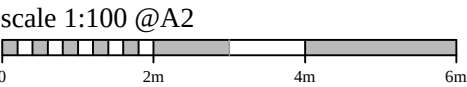

REV	DESCRIPTION	DATE	AUTHOR	CHECK'D
CLIENT				
				
PROJECT				
LAND AT NORTH END ROAD YAPTON				
DRAWING				
GARAGES (CLASSIC) FLOOR PLANS & ELEVATIONS				
SCALE	DATE	AUTHOR	CHECKED	
1:100 @ A2	02.08.20	LAH	-	
JOB.NO	DRAWING.NO	REV		
102-38	GAR-E3-P3	-		
				