


Nationally Described Space Standard		
Occupancy	3B6P	
	Required	Achieved
Total Area (SQ/M)	102	118
Bedroom 1	11.5	17.5
Bedroom 2	11.5	11.8
Bedroom 3	11.5	11.5
Bedroom 4		
Bedroom 5		
Storage	2.5	3.1

ALL PLOTS HAVE BEEN
DESIGNED TO ACHIEVE
NATIONALLY DESCRIBED
SPACE STANDARDS.
AND TO COMPLY WITH
APPROVED DOCUMENT M4(2)




FRONT ELEVATION (1:100)

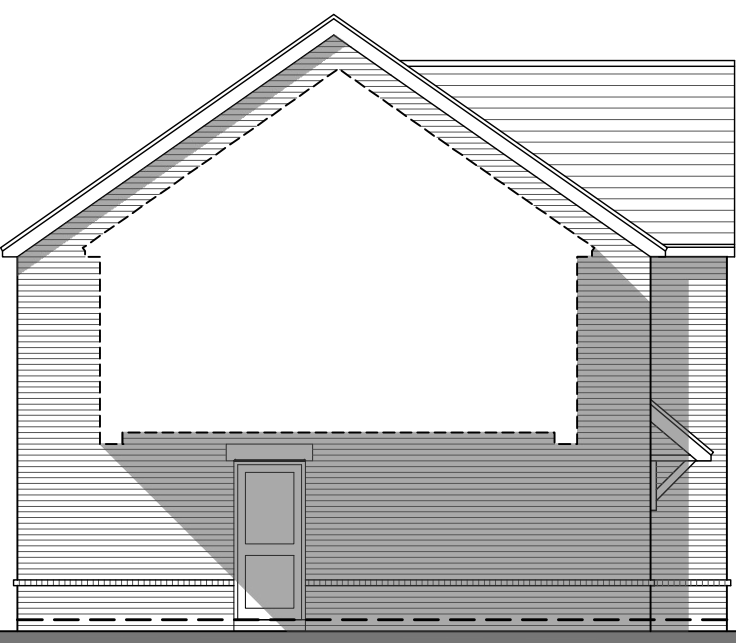


SIDE ELEVATION




REAR ELEVATION

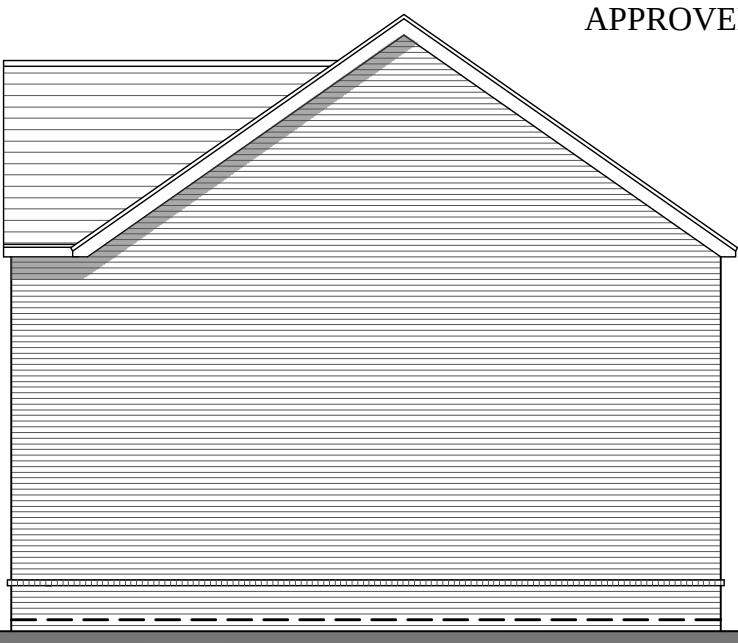

SIDE ELEVATION

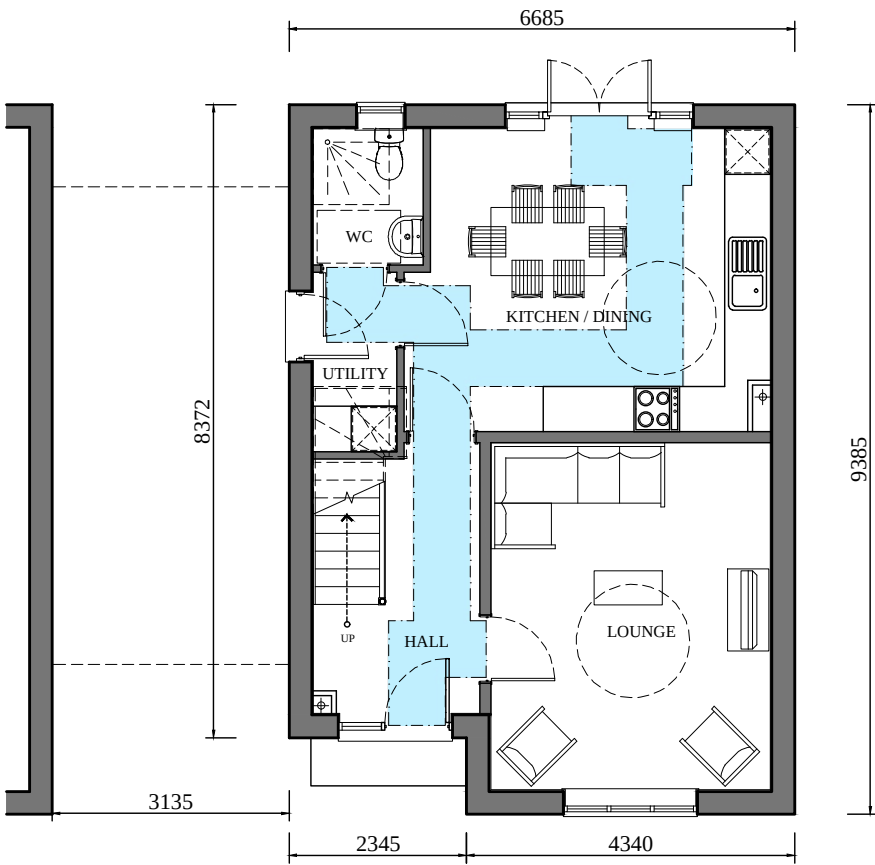


GROUND FLOOR (1:100)

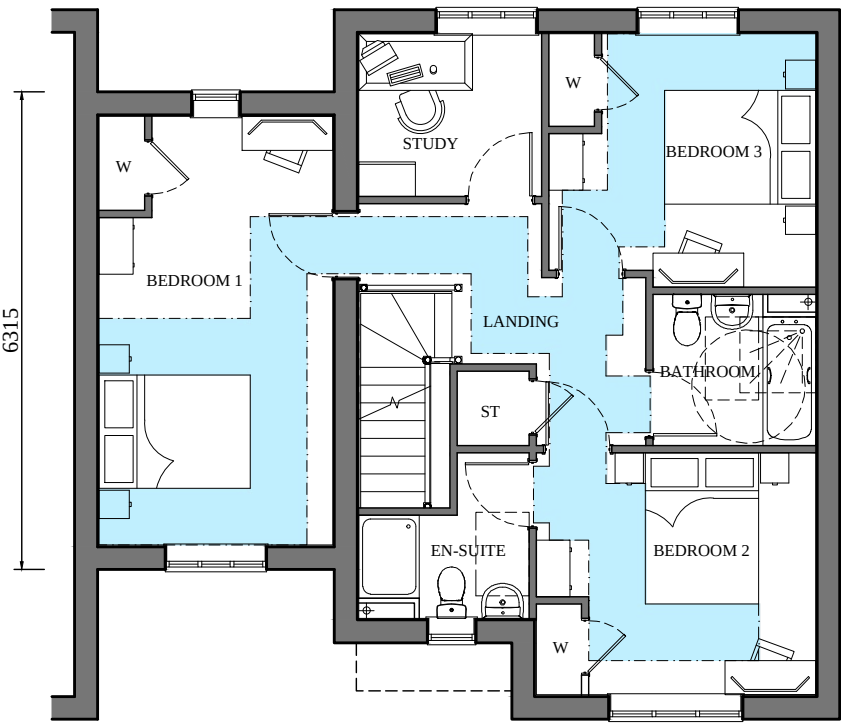

FIRST FLOOR

PLOTS
AS: 36
HANDED: -

Bedrooms	3	Persons	6
Sq.ft structural	1292	Sq.m structural	120
Sq.ft Finish	1270	Sq.m Finish	118

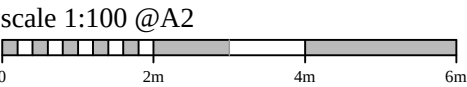

REVDESCRIPTIONDATEAUTHORCHECKED

CLIENT

PROJECT

LAND AT
NORTH END ROAD
YAPTON

DRAWING

UPNOR+
(CLASSIC)
FLOOR PLANS & ELEVATIONS

SCALE1:100 @ A2DATE02.08.20AUTHORLAHCHECKED-

JOB.NO102-38DRAWING.NOUPN+-E5-P5REV-

BRIMSTONE
DESIGN LTD