





FRONT ELEVATION (1:100)

SIDE ELEVATION

REAR ELEVATION

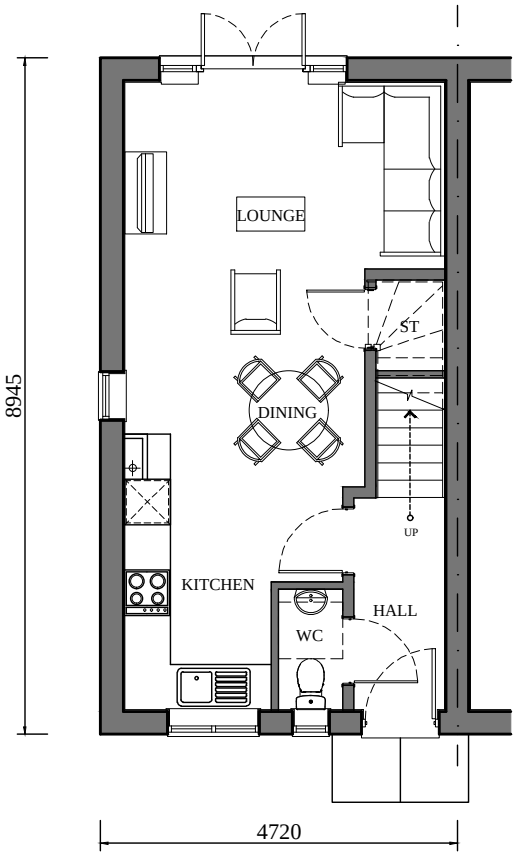


GROUND FLOOR (1:100)

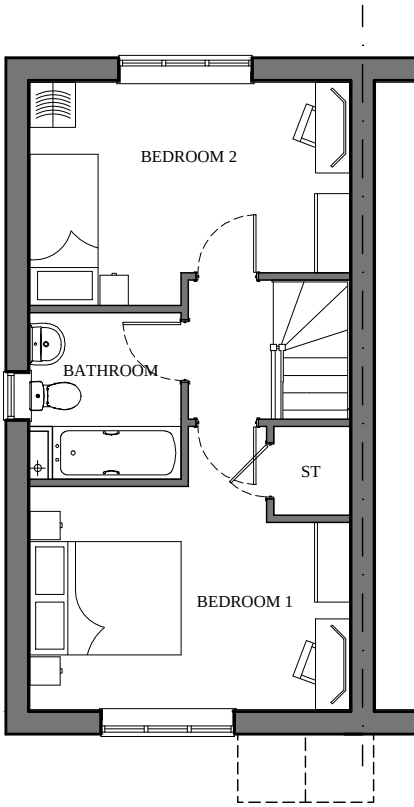

FIRST FLOOR

PLOTS
AS: 13
HANDED: 11

Bedrooms	2	Persons	3
Sq.ft structural	767	Sq.m structural	71.3
Sq.ft Finish	756	Sq.m Finish	70.2

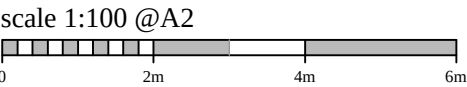

Nationally Described Space Standard		
Occupancy	2B3P	
	Required	Achieved
Total Area (SQ/M)	70	70.2
Bedroom 1	11.5	14.2
Bedroom 2	7.5	11.5
Bedroom 3		
Bedroom 4		
Bedroom 5		
Storage	2.0	2.3

ALL PLOTS HAVE BEEN
DESIGNED TO ACHIEVE
NATIONALLY DESCRIBED
SPACE STANDARDS.

REV	DESCRIPTION	DATE	AUTHOR	CHECK'D
CLIENT				

PROJECT				
LAND AT NORTH END ROAD YAPTON				

DRAWING				
VYNE (VILLAGE) FLOOR PLANS & ELEVATIONS				

SCALE	DATE	AUTHOR	CHECKED
1:100 @ A2	03.08.20	LAH	-

JOB.NO	DRAWING.NO	REV
102-38	VYN-E1-P1	-

BRIMSTONE
DESIGN LTD