

Nationally Described Space Standard		
Occupancy	4B7P	
	Required	Achieved
Total Area (SQ/M)	115	137.4
Bedroom 1	11.5	14.7
Bedroom 2	11.5	12
Bedroom 3	11.5	12
Bedroom 4	7.5	8.9
Bedroom 5		
Storage	3.0	3.8

ALL PLOTS HAVE BEEN
DESIGNED TO ACHIEVE
NATIONALLY DESCRIBED
SPACE STANDARDS.



FRONT ELEVATION (1:100)




SIDE ELEVATION




REAR ELEVATION



SIDE ELEVATION

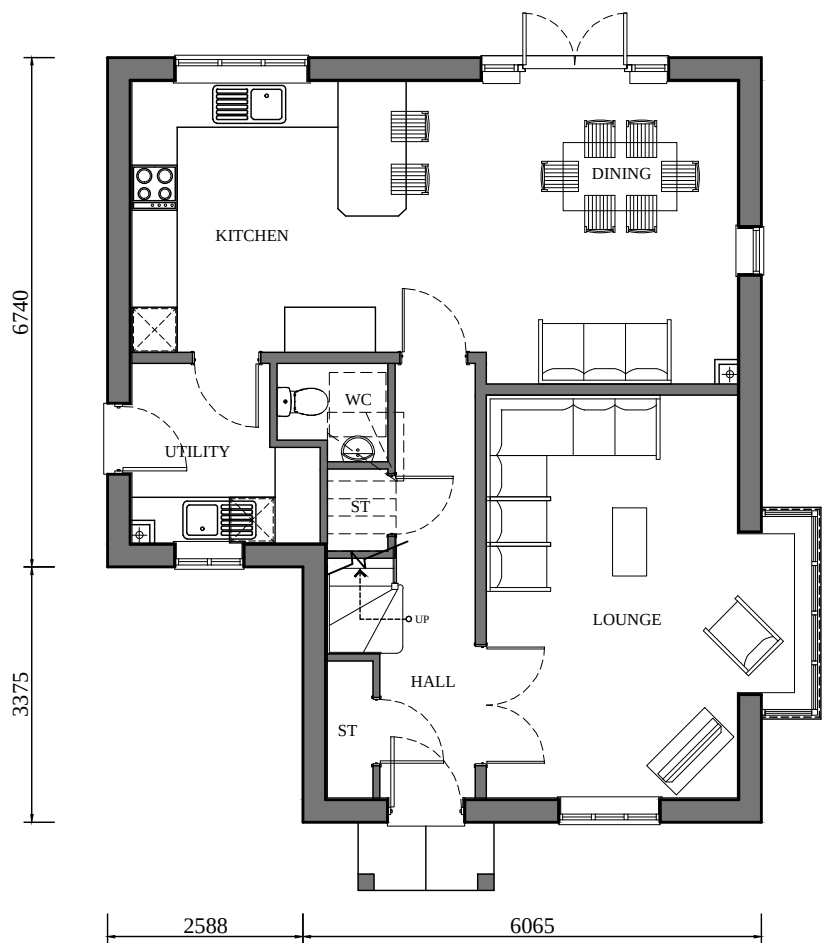


GROUND FLOOR (1:100)

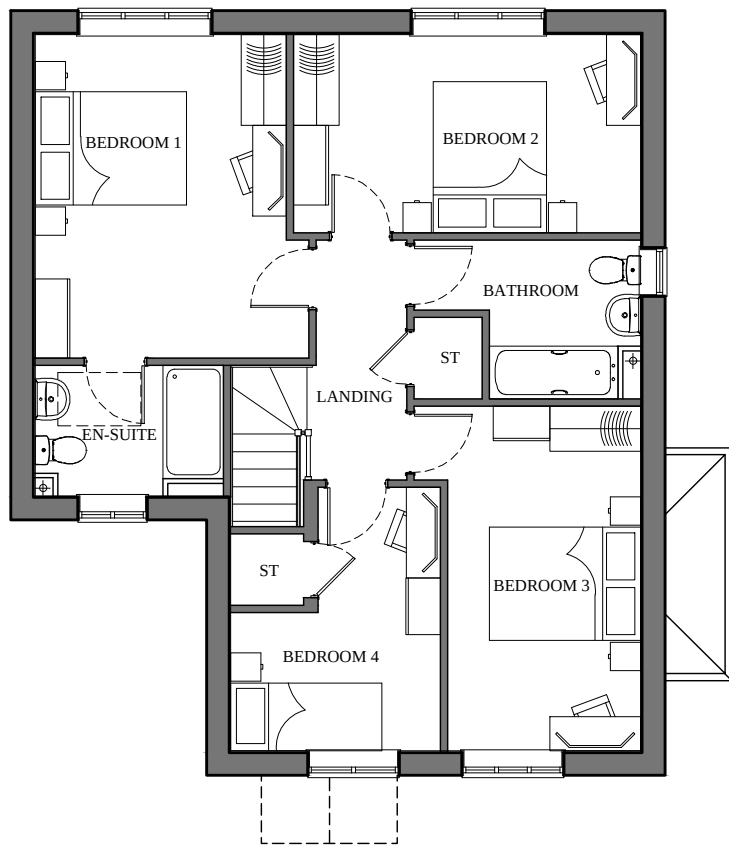

FIRST FLOOR

PLOTS
AS: 29 & 35
HANDED: -

Bedrooms	4	Persons	7
Sq.ft structural	1496	Sq.m structural	139
Sq.ft Finish	1479	Sq.m Finish	137.4

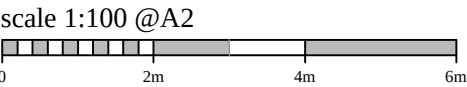

REV	DESCRIPTION	DATE	AUTHOR	CHECK'D
CLIENT				
				
PROJECT				
LAND AT NORTH END ROAD YAPTON				
DRAWING				
WINDSOR (VILLAGE) FLOOR PLANS & ELEVATIONS				
SCALE	DATE	AUTHOR	CHECKED	
1:100 @ A2	02.08.20	LAH	-	
JOB.NO	DRAWING.NO	REV		
102-38	WIN-E1-P1	-		
				