


\\N:\19-156 - Land at Stakers Farm, Yapton\Tech\Acad\Drawings\YAP-190-03 Pantechnicon Vehicle Tracking.dwg

ARUN DISTRICT COUNCIL V171208RES

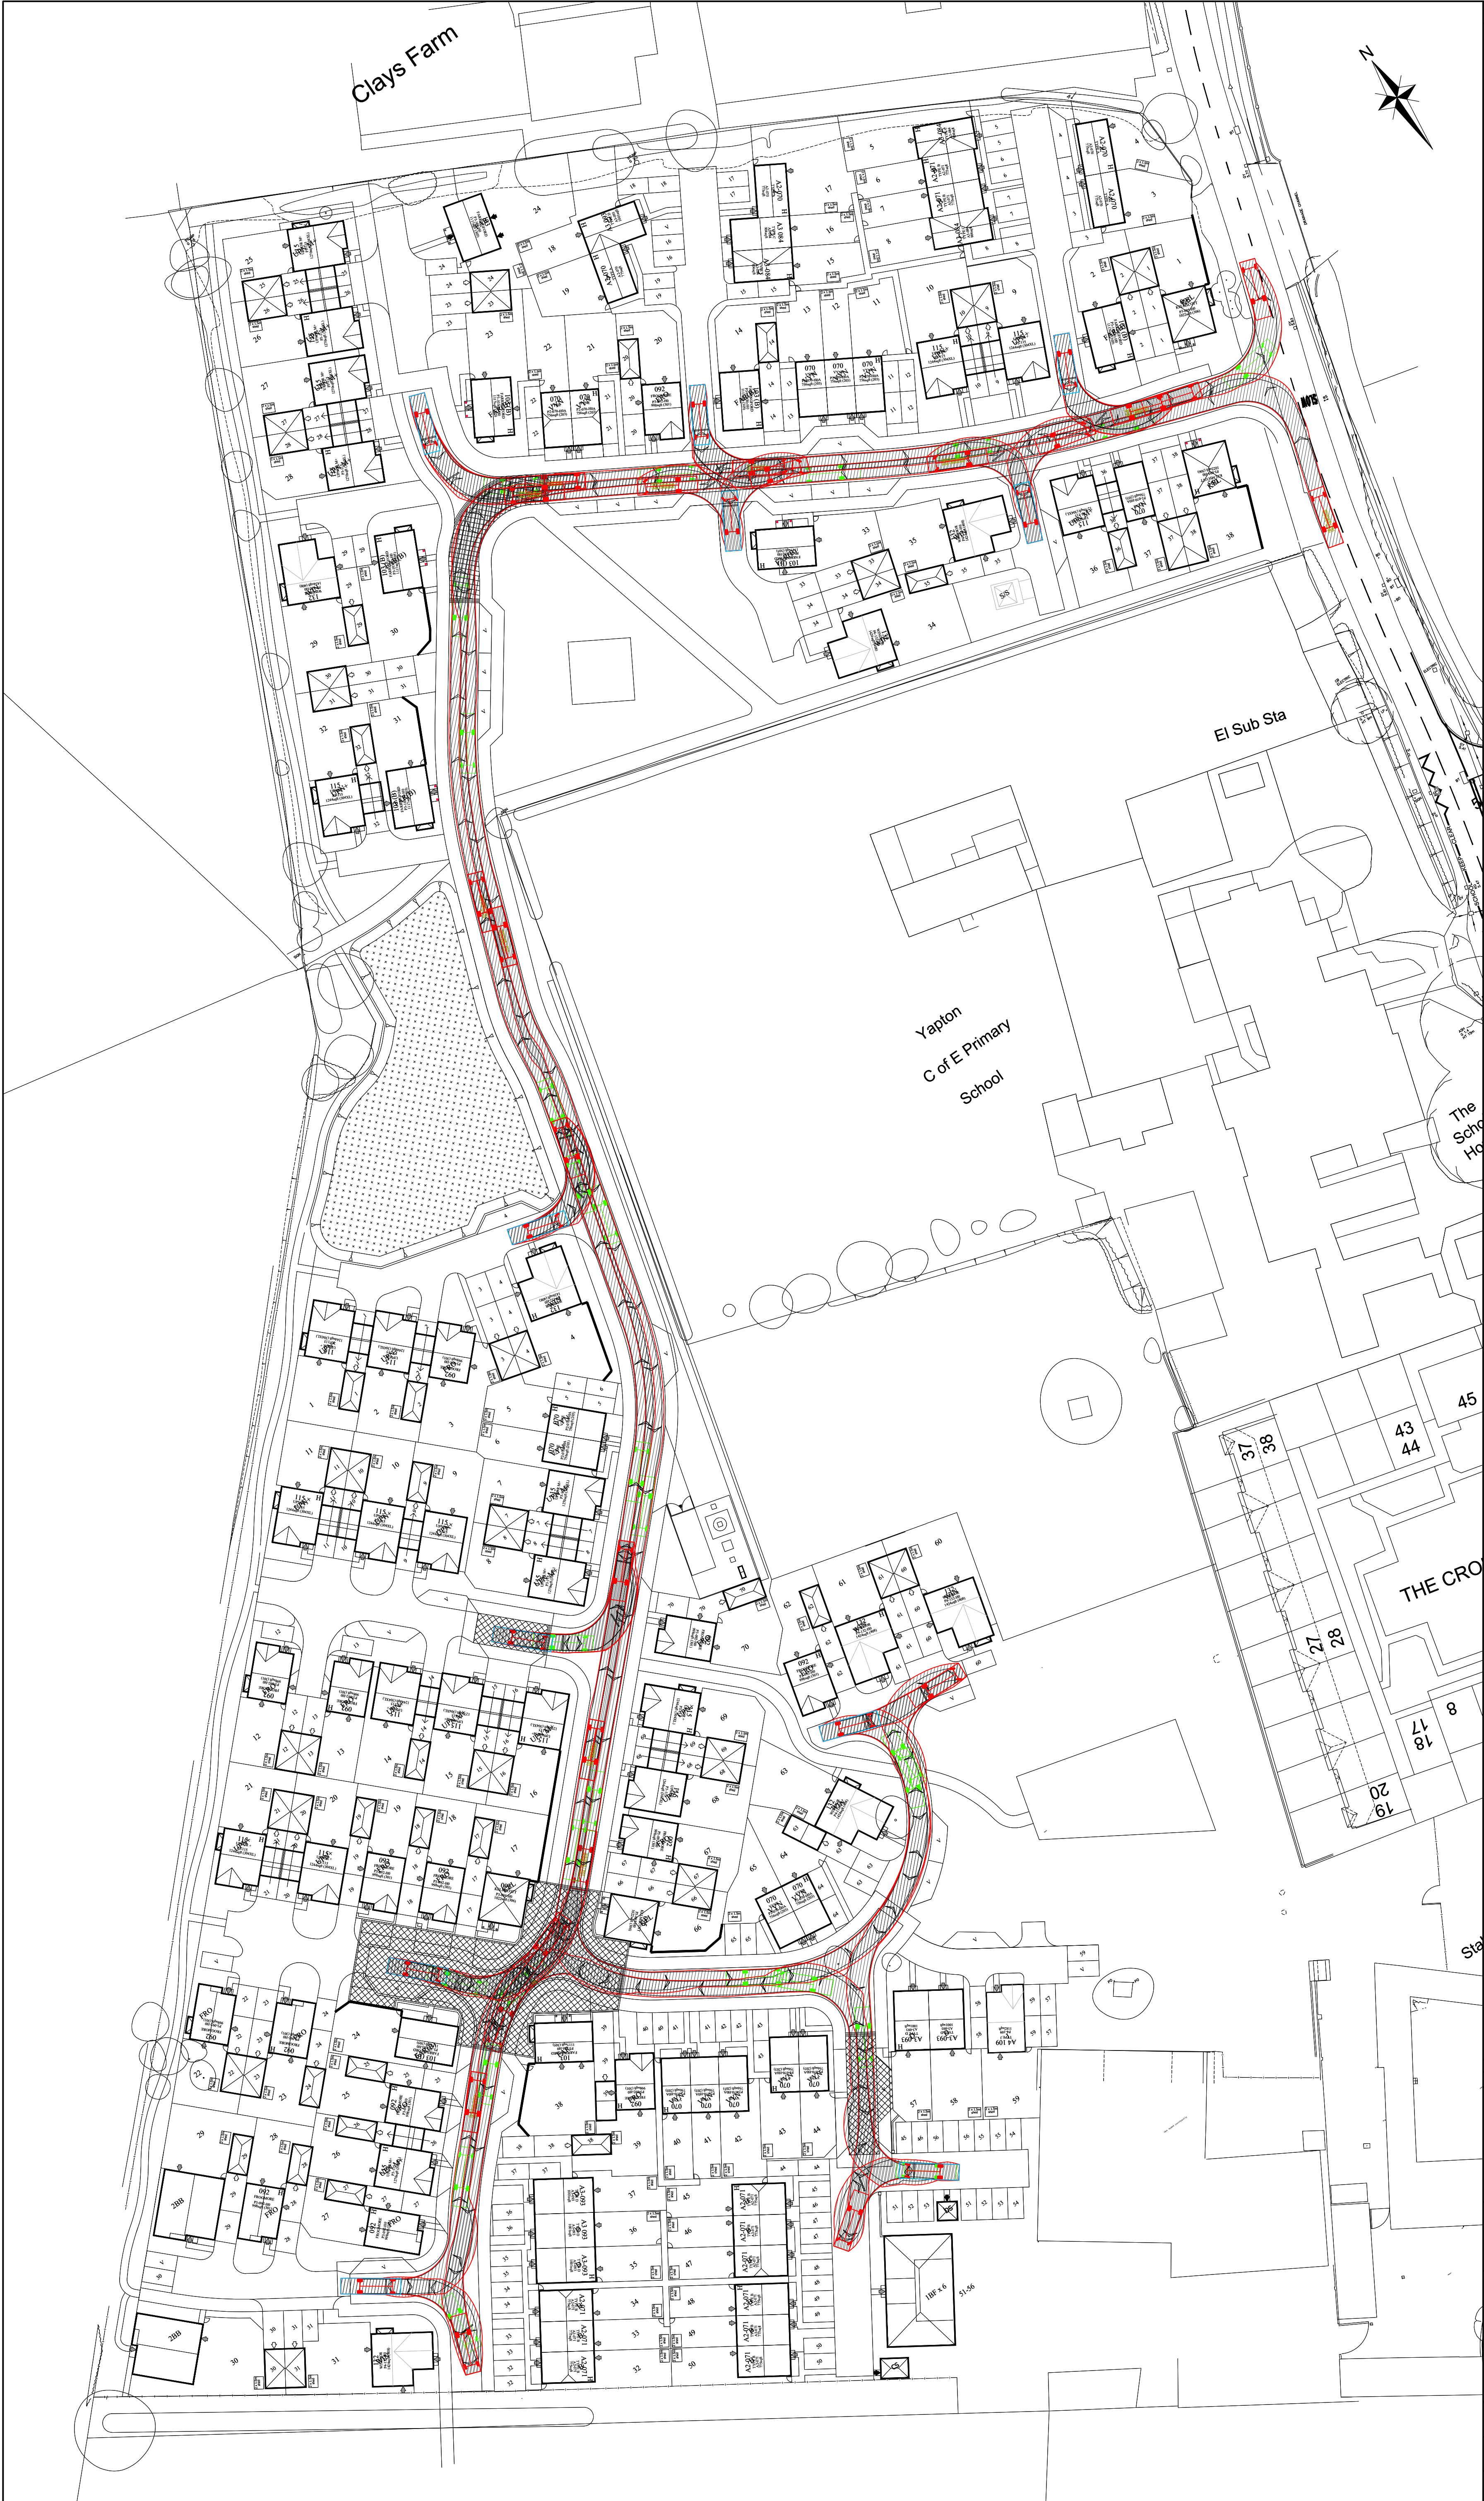

NOTES

- THIS DRAWING IS TO BE READ IN CONJUNCTION WITH THE RELEVANT SPECIFICATION AND ALL OTHER RELATED DRAWINGS ISSUED BY THE ENGINEER.
- DO NOT SCALE FROM THIS DRAWING. WORK FROM FIGURED DIMENSIONS ONLY.
- ALL DIMENSIONS SHOWN ON THIS DRAWING ARE IN METRES.
- ALL DIMENSIONS, LEVELS AND SURVEY GRID CO-ORDINATES ARE TO BE CHECKED ON SITE AND THE ENGINEER NOTIFIED IMMEDIATELY OF ANY DISCREPANCIES PRIOR TO THE COMMENCEMENT OF THE WORKS.
- SITE LAYOUT IS BASED ON BRIMSTONE DESIGN LTD DRAWING.
- TOPO AND OS SURVEY INFORMATION BASED ON INFORMATION RECEIVED FROM DANDARA LIMITED.

LEGEND

DB32 Pantechnicon	
Overall Length	9.570m
Overall Width	2.520m
Overall Body Height	4.571m
Min Body Ground Clearance	0.383m
Max Track Width	2.300m
Lock-to-lock time	6.00s
Curb to Curb Turning Radius	10.450m

DB32 Pantechnicon

FOR INFORMATION ONLY - NOT FOR CONSTRUCTION

A SITE LAYOUT UPDATED		CJL SW JHM 27.07.20
Rev	Amendments	Dm Chk App Date

ODYSSEY

Odyssey House
Unit 3 Winchester Hill Business Park
Winchester Hill, Romsey
Southampton SO51 7UT

Telephone: 01794 537980
Fax: 01256 331134
E: info@odysseyconsult.co.uk
W: www.odysseyconsult.co.uk

Job Title

LAND AT STAKERS FARM,
YAPTON

Drawing Title

PANTECHNICON VEHICLE
TRACKING

Client

DANDARA LIMITED
(SOUTHERN)

Scale	Date	Designed
1:500 @ A1	JUL 20	CJL
Drawn	Checked	Approved
CJL	SW	JHM
Job No	Drawing No	Rev
19-156	YAP-190-03	A