


\\N:\19-156 - Land at Stakers Farm, Yapton\Tech\Acad\Drawings\YAP-190-04 Car Parking and Pumping Station Tracking.dwg

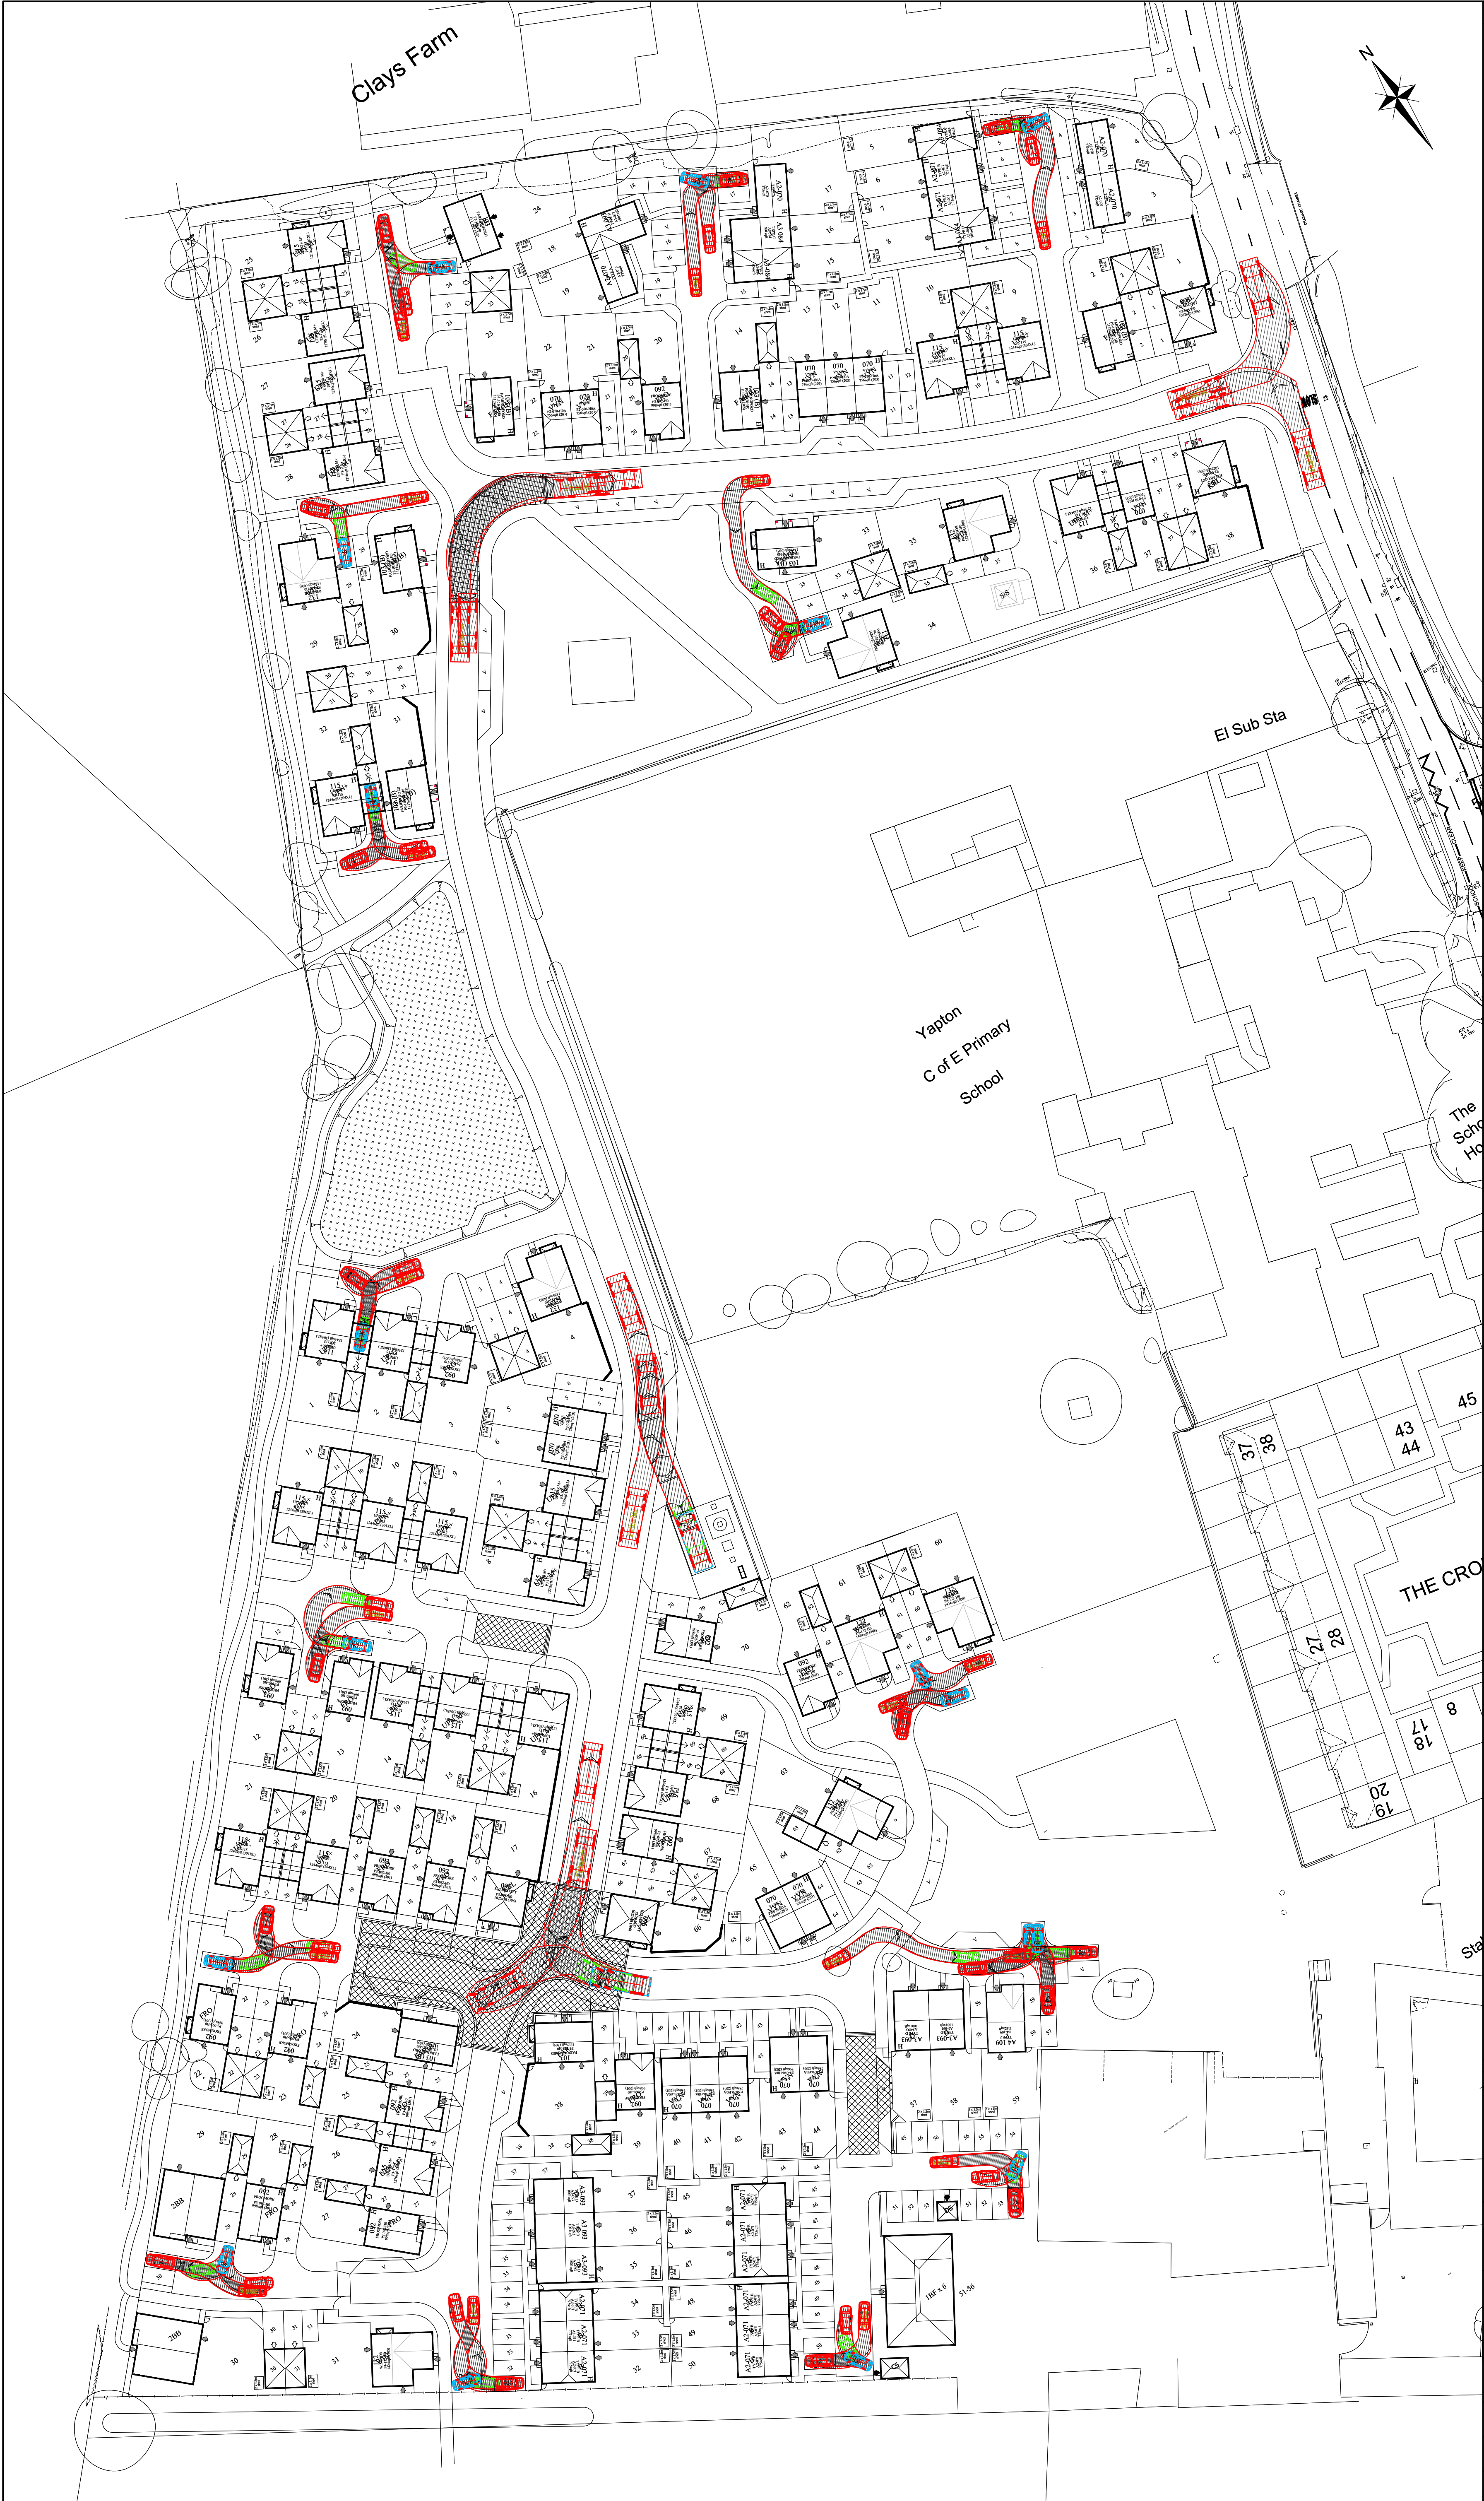

NOTES

- THIS DRAWING IS TO BE READ IN CONJUNCTION WITH THE RELEVANT SPECIFICATION AND ALL OTHER RELATED DRAWINGS ISSUED BY THE ENGINEER.
- DO NOT SCALE FROM THIS DRAWING. WORK FROM FIGURED DIMENSIONS ONLY.
- ALL DIMENSIONS SHOWN ON THIS DRAWING ARE IN METRES.
- ALL DIMENSIONS, LEVELS AND SURVEY GRID CO-ORDINATES ARE TO BE CHECKED ON SITE AND THE ENGINEER NOTIFIED IMMEDIATELY OF ANY DISCREPANCIES PRIOR TO THE COMMENCEMENT OF THE WORKS.
- SITE LAYOUT IS BASED ON BRIMSTONE DESIGN LTD DRAWING.
- TOPO AND OS SURVEY INFORMATION BASED ON INFORMATION RECEIVED FROM DANDARA LIMITED.

LEGEND

Skoda Octavia
Overall Length 4.572m
Overall Width 1.759m
Overall Body Height 1.488m
Min Body Ground Clearance 0.248m
Max Track Width 1.713m
Lock to lock time 4.03s
Kerb to Kerb Turning Radius 5.100m

32 Ton Vacuum Tanker
Overall Length 9.500m
Overall Width 3.000m
Overall Body Height 3.759m
Min Body Ground Clearance 0.690m
Track Width 3.000m
Lock to lock time 5.09s
Kerb to Kerb Turning Radius 10.500m

FOR INFORMATION ONLY - NOT FOR CONSTRUCTION

A SITE LAYOUT UPDATED		CJL SW JHM 27.07.20	
Rev	Amendments	Dm	Chk App Date

ODYSSEY

Odyssey House
Unit 3 Winchester Hill Business Park
Winchester Hill, Romsey
Southampton SO51 7UT

Telephone: 01794 537980
Fax: 01256 331134
E: info@odysseyconsult.co.uk
W: www.odysseyconsult.co.uk

Job Title

LAND AT STAKERS FARM,
YAPTON

Drawing Title

CAR PARKING AND PUMPING
STATION TRACKING

Client

DANDARA LIMITED
(SOUTHERN)

Scale	Date	Designed
1:500 @ A1	JUL 20	CJL
Drawn	Checked	Approved
CJL	SW	JHM
Job No	Drawing No	Rev
19-156	YAP-190-04	A

\\N:\19-156 - Land at Stakers Farm, Yapton\Tech\Acad\Drawings\YAP-190-04 Car Parking and Pumping Station Tracking.dwg

ARUN DISTRICT COUNCIL V171208RES