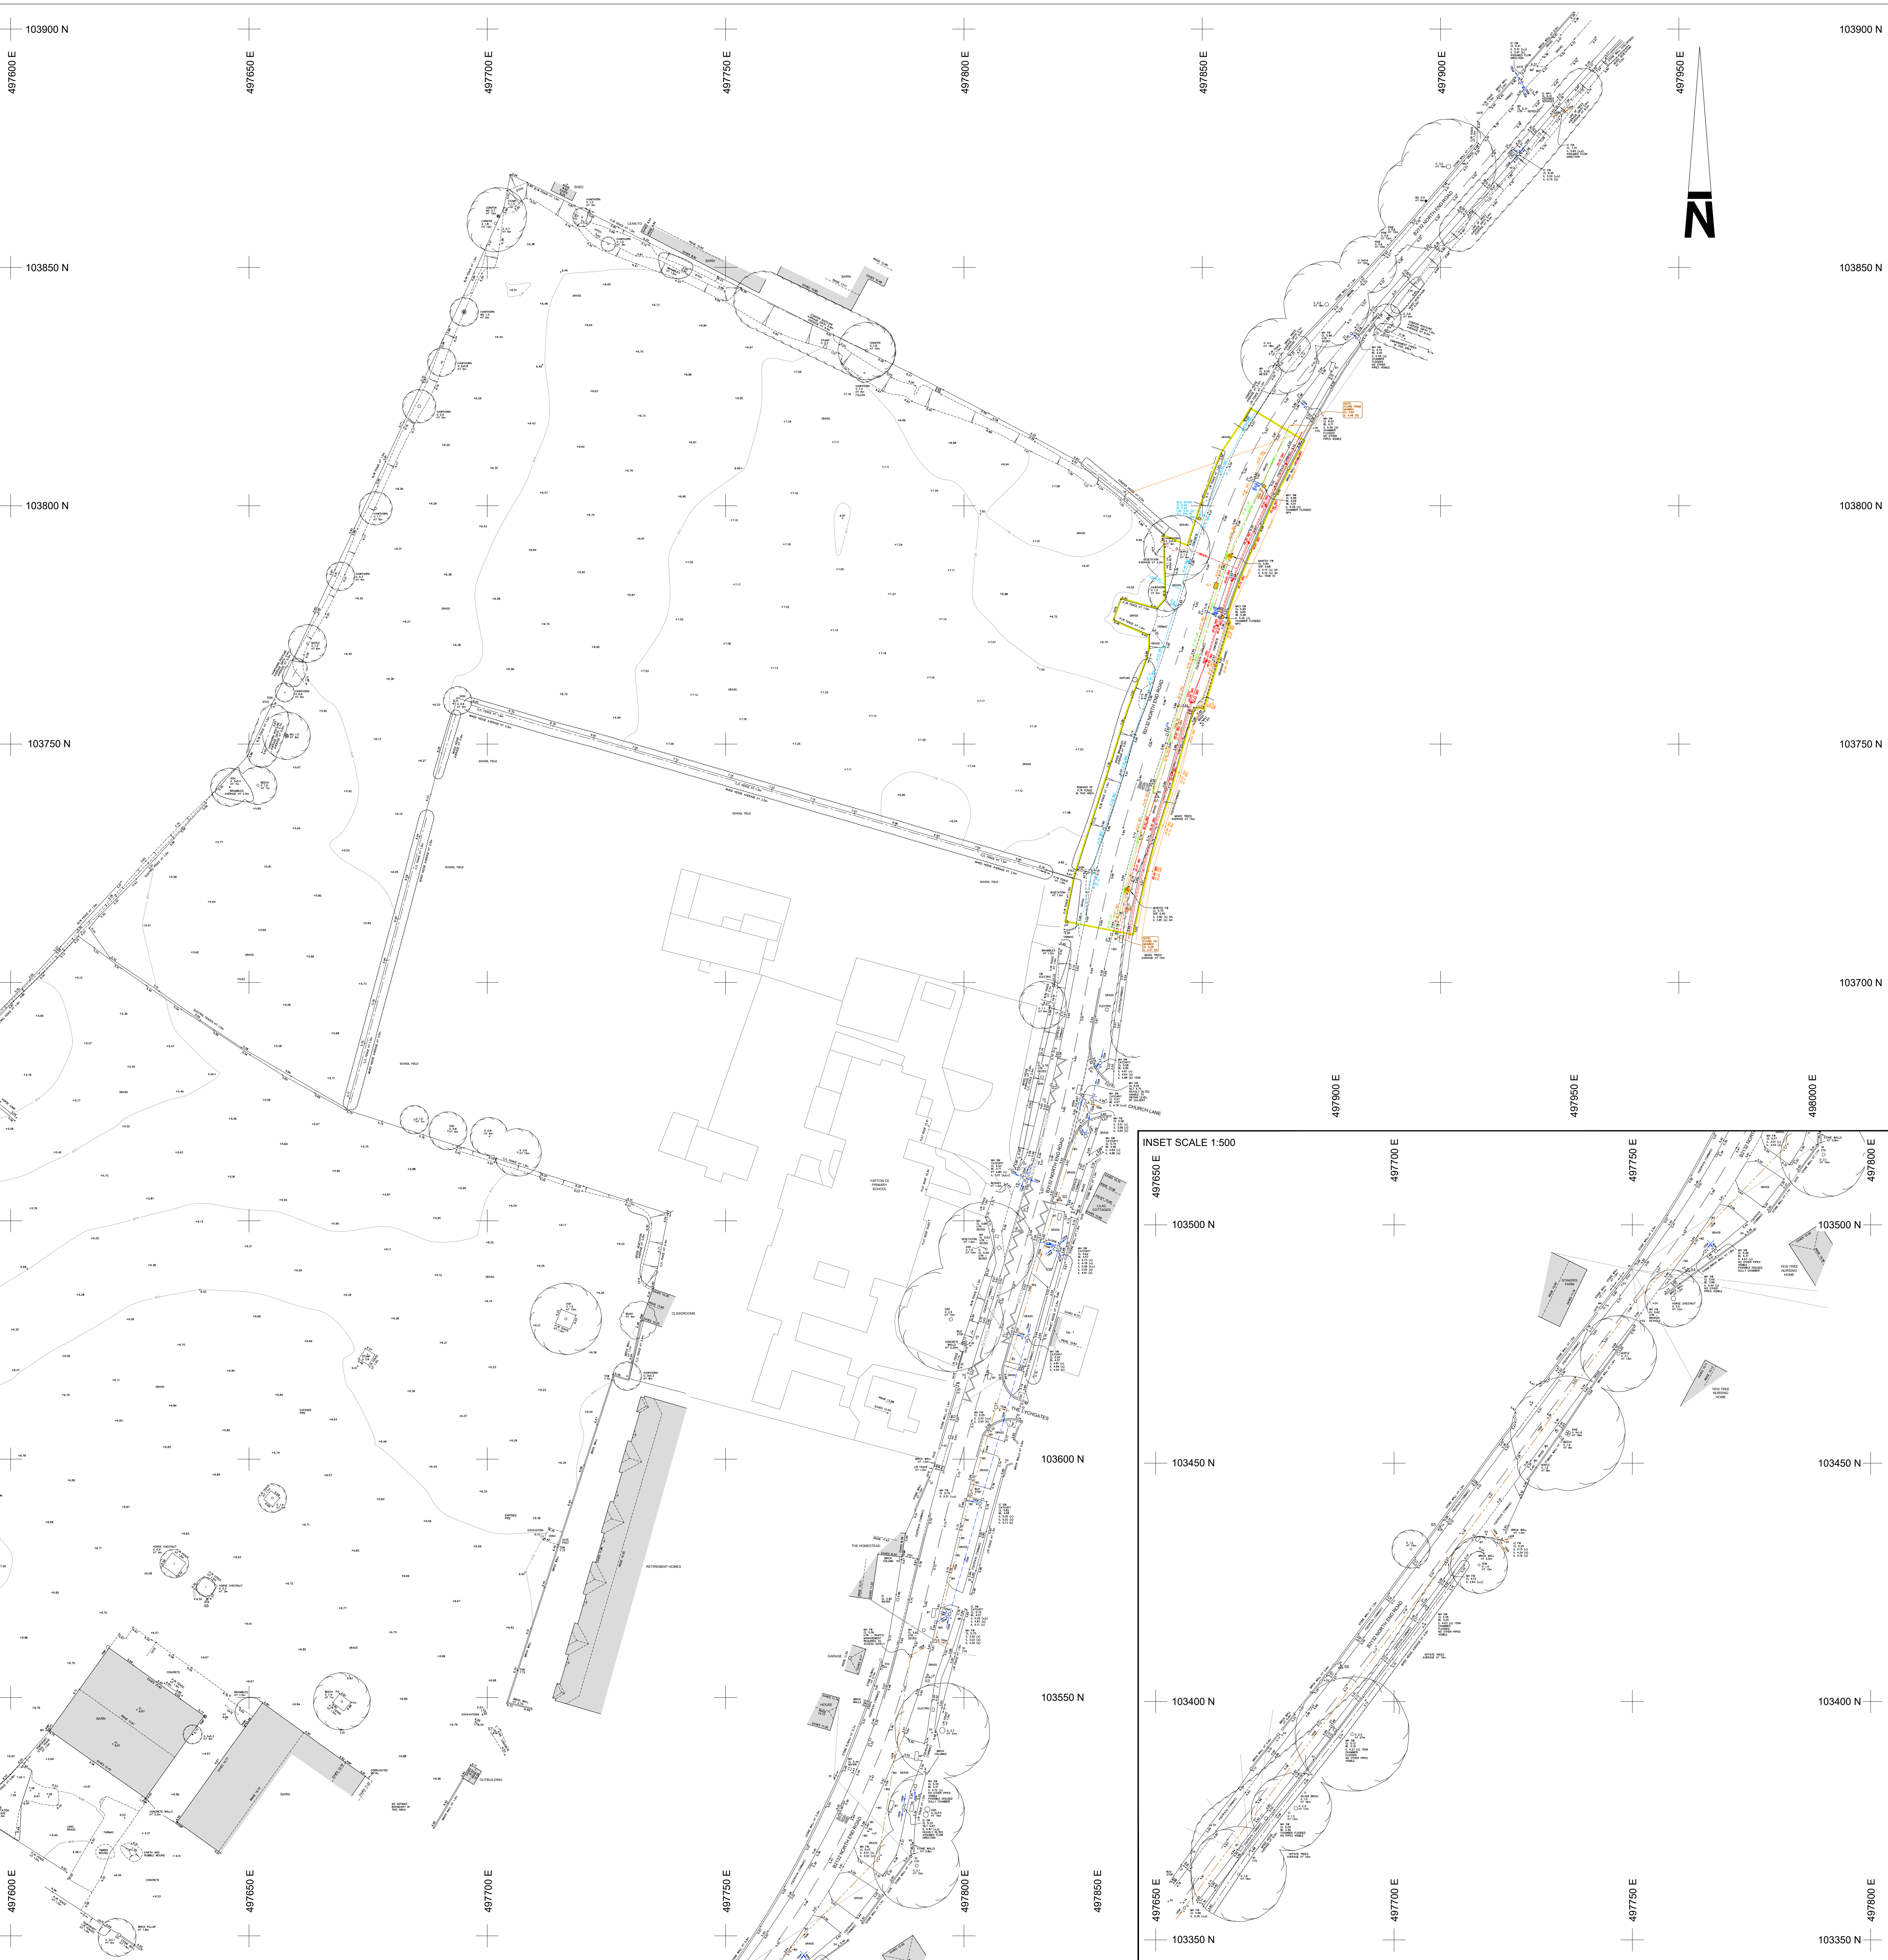
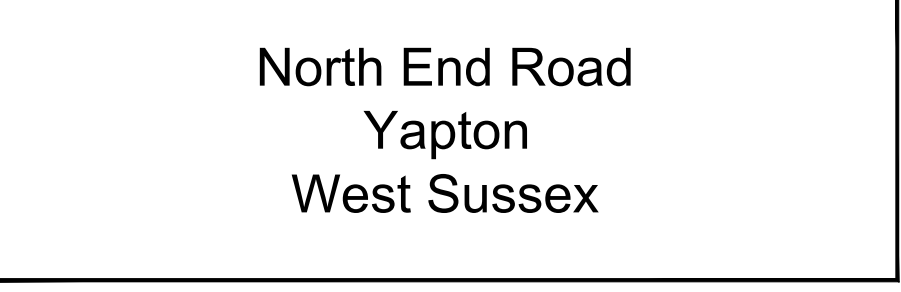


[illegible]

Topographical and PAS 128:2014 Utility Survey					
Scale	Sheet Size	Sheet Number	Date		
1:500	A0	1	March 2019		
Project Number:	Rev:	Surveyed by:	Checked by:	Approved by:	
26714	1	RG	AJ	CP	
					