


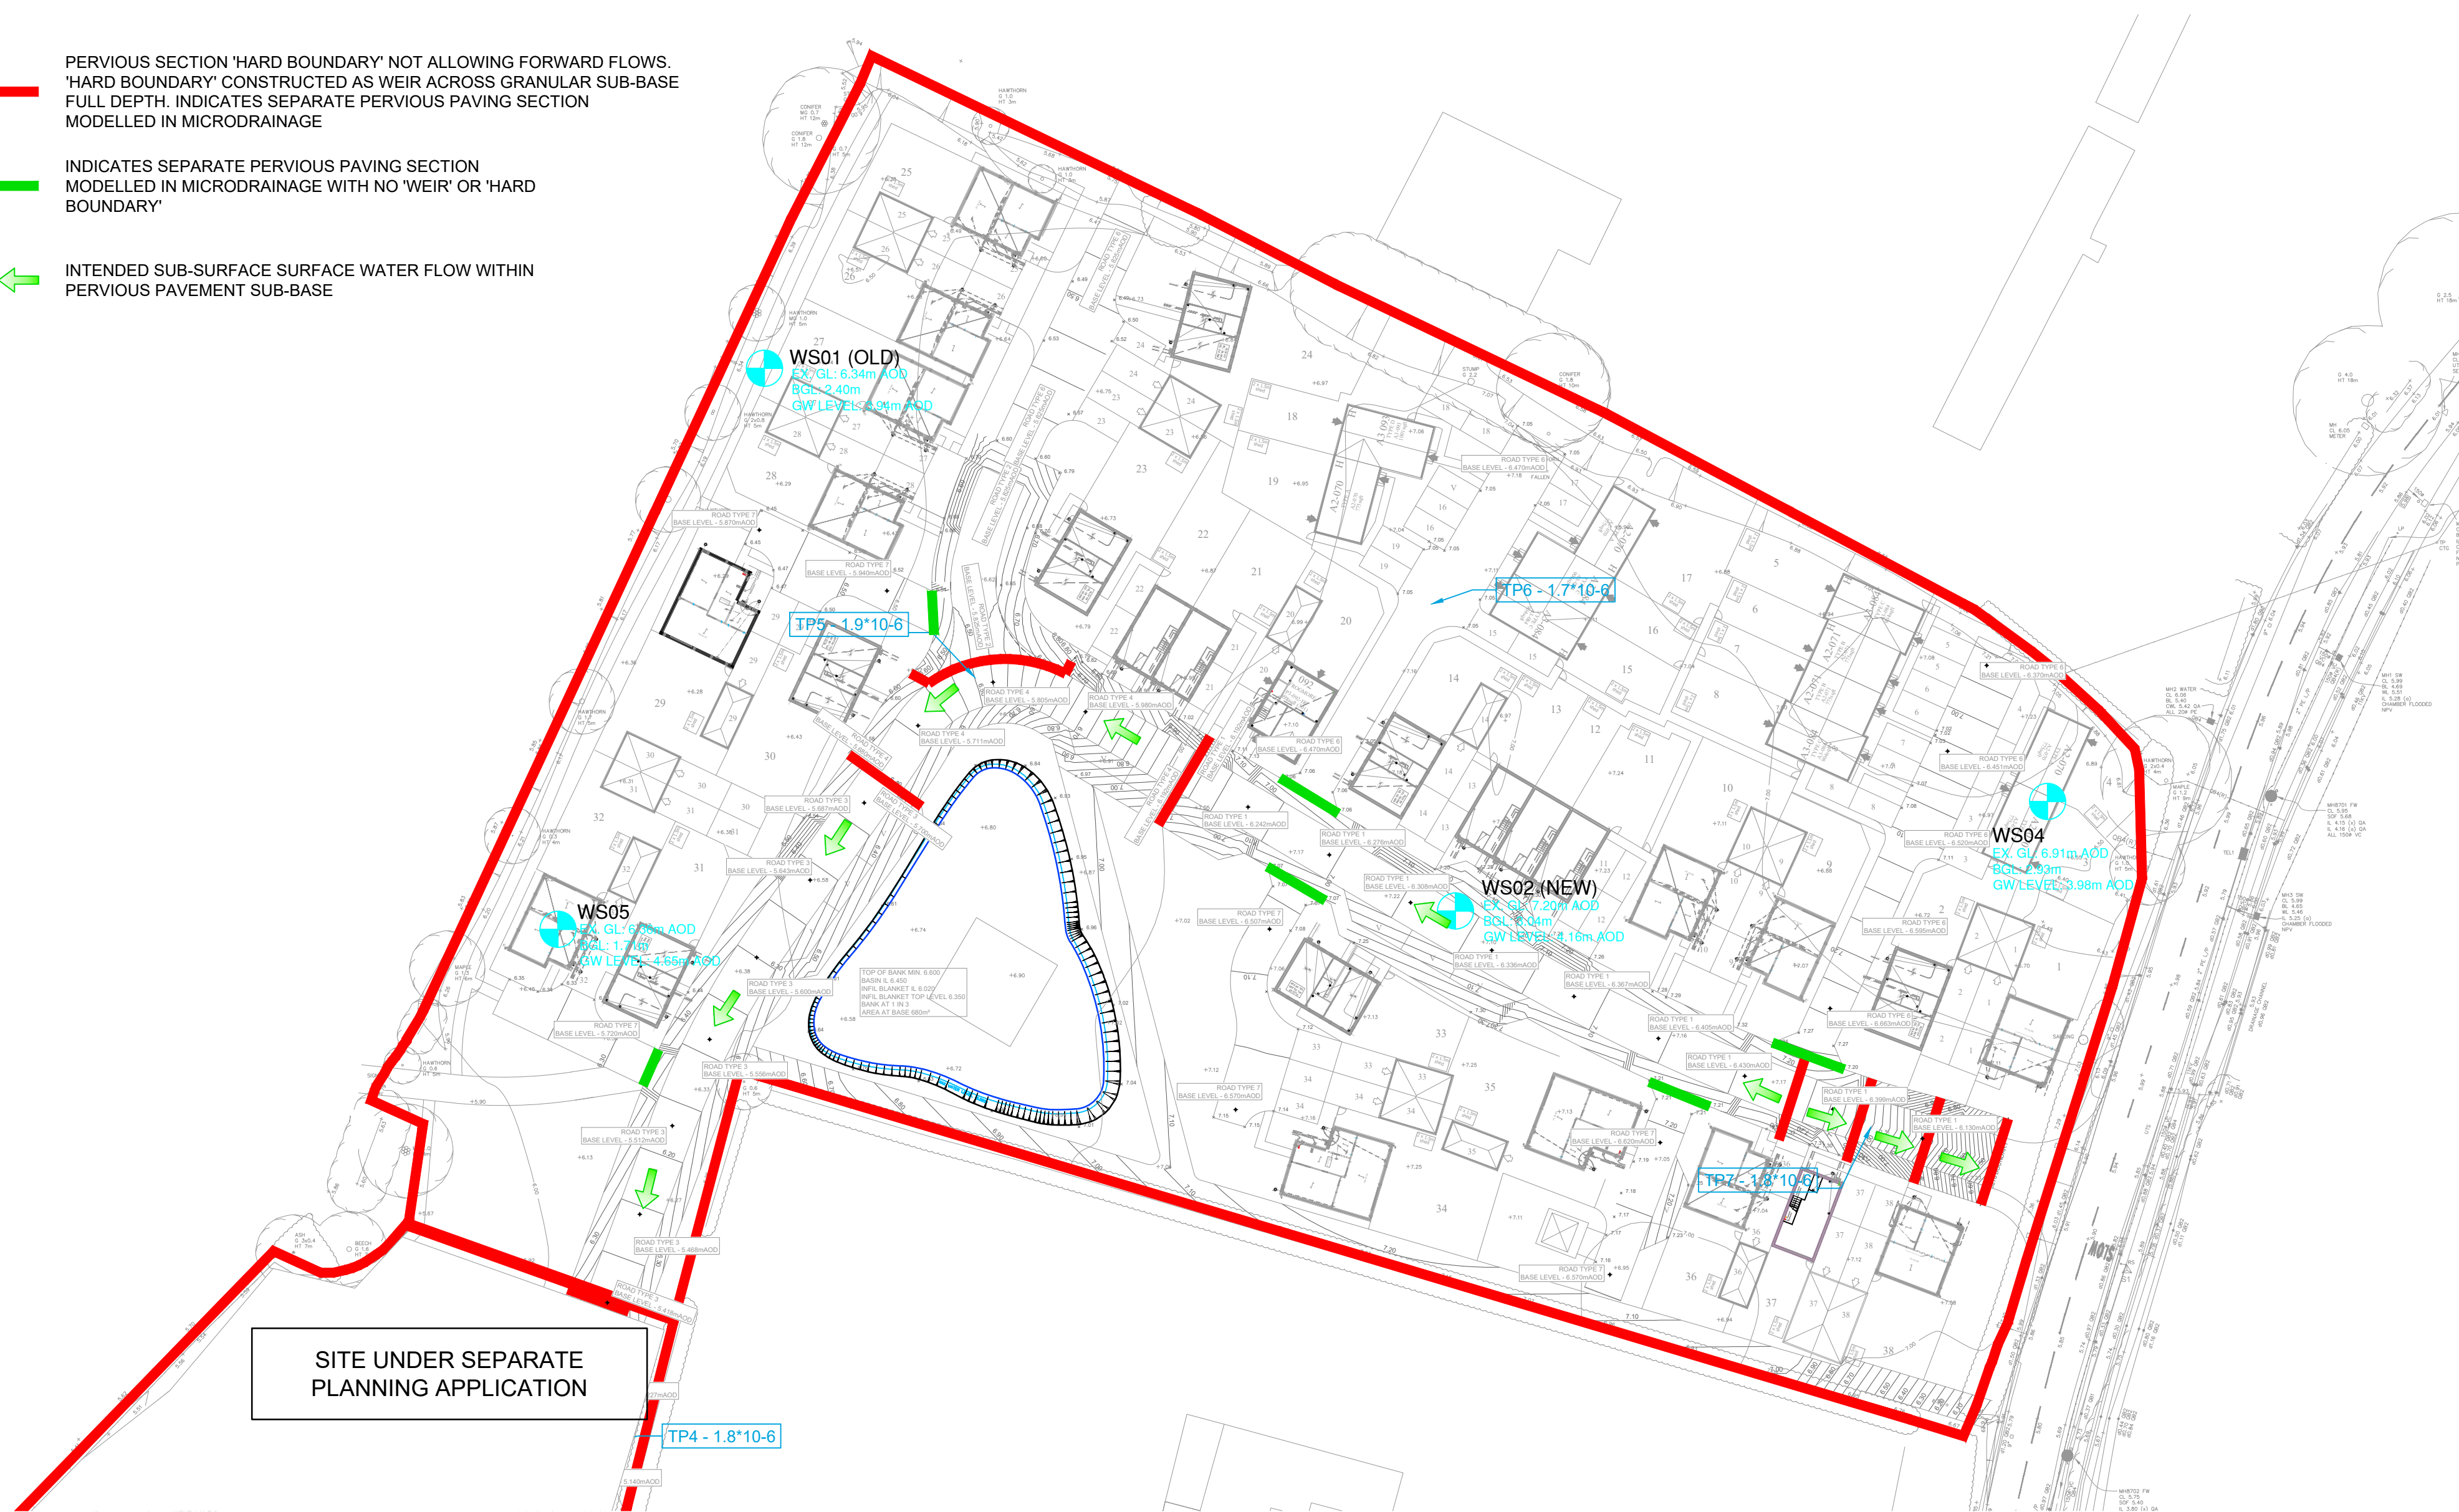

-  PERVIOUS SECTION 'HARD BOUNDARY' NOT ALLOWING FORWARD FLOWS. 'HARD BOUNDARY' CONSTRUCTED AS WEIR ACROSS GRANULAR SUB-BASE FULL DEPTH. INDICATES SEPARATE PERVIOUS PAVING SECTION MODELLED IN MICRODRAINAGE
-  INDICATES SEPARATE PERVIOUS PAVING SECTION MODELLED IN MICRODRAINAGE WITH NO 'WEIR' OR 'HARD BOUNDARY'
-  INTENDED SUB-SURFACE SURFACE WATER FLOW WITHIN PERVIOUS PAVEMENT SUB-BASE



KEY TO HEALTH AND SAFETY SYMBOLS

ABNORMAL OR UNUSUAL RESIDUAL RISKS ASSOCIATED WITH THE DESIGN OUTCOMES SHOWN ON THIS DRAWING MAYBE INDICATED BY MEANS OF THE FOLLOWING SYMBOLS.

-  INDICATES A RESIDUAL RISK REQUIRING A COMPULSORY ACTION.
-  INDICATES A RESIDUAL RISK FOR INFORMATION.
-  INDICATES A RESIDUAL RISK REQUIRING A PROHIBITIVE ACTION.
-  INDICATES A RESIDUAL RISK AS A WARNING.

ALL HARD SURFACES, ROADS, PARKING AREAS, FOOTWAYS AND SIMILAR TO BE DRAINED TO PERVIOUS PAVING SUB-BASE.

ALL ROADS ARE TO REMAIN AS PRIVATE

PRIVATE PERVIOUS DRIVES ARE DESIGNED TO WORK INDEPENDENTLY OF PERVIOUS ROAD NETWORK SYSTEM

NOTES

- IN COMPLIANCE WITH CDM 2015 ODYSSEY HAS FOLLOWED ITS DESIGN RISK MANAGEMENT PROCESS FOR HAZARD ELIMINATION AND RISK REDUCTION IN DEVELOPING THE ODYSSEY DESIGNS SHOWN ON THIS DRAWING. THERE ARE NO ABNORMAL OR UNUSUAL RESIDUAL RISKS ASSOCIATED WITH THE DESIGN. ANY OTHER RESIDUAL RISKS ARE THOSE THAT WOULD NORMALLY BE EXPECTED BY COMPETENT PERSONS OR CONTRACTORS ENGAGED ON WORK OF THIS NATURE OR TYPE.
- THIS DRAWING IS TO BE READ IN CONJUNCTION WITH ALL OTHER RELATED DRAWINGS ISSUED BY THE ARCHITECT AND ENGINEER.
- DO NOT SCALE FROM THIS DRAWING. WORK FROM FIGURED DIMENSIONS ONLY.
- EXISTING DRAINAGE FEATURES AND GROUND LEVELS (SHOWN TO AN ORDINANCE DATUM) ARE BASED ON THE MK SURVEYS TOPOGRAPHICAL SURVEY - DWG NO. 26714 DATED MARCH 2019. ODYSSEY ASSUMES NO RESPONSIBILITY ON THE LEVEL OF ACCURACY OF SURVEY INFORMATION PROVIDED.
- ALL DIMENSIONS SHOWN IN METRES UNLESS NOTED OTHERWISE.
- ALL DIMENSIONS, LEVELS AND SURVEY GRID CO-ORDINATES ARE TO BE CHECKED ONSITE AND THE ENGINEER NOTIFIED IMMEDIATELY OF ANY DISCREPANCIES PRIOR TO THE COMMENCEMENT OF THE WORKS.
- IF THERE IS ANY AMBIGUITY BETWEEN THE SPECIFICATION AND THE DRAWINGS, THE CONTRACTOR SHALL IMMEDIATELY INFORM THE ENGINEER.
- CONTRACTOR TO SURVEY FOR AND LOCATE THE POSITION AND DEPTH OF ALL SERVICES ACROSS THE SITE BEFORE COMMENCING ANY WORKS.
- STATUTORY SERVICE DIVERSION WORKS - IF DEEMED NECESSARY - TO BE AGREED WITH THE APPROPRIATE STATUTORY UNDERTAKER.
- FOR ROAD TYPES CONSTRUCTION DETAILS REFER TO DRAWING YAP-180-35 & YAP-180-36.

Rev	Amendments	Dm	Chk	App	Date

**ODYSSEY**

Odyssey House
Unit 3 Winchester Hill Business Park
Winchester Hill, Romsey
Southampton SO51 7UT

Telephone: 01794 537980
Fax: 01265 331134
E: info@odysseyconsult.co.uk
W: www.odysseyconsult.co.uk

Job Title		
LAND AT STAKERS FARM, YAPTON		
Drawing Title		
PERVIOUS SYSTEM NETWORK (38 UNITS)		
Client		
DANDARA LIMITED (SOUTHERN)		
Scale	Date	Designed
1:500@A1	SEP 20	AK
Drawn	Checked	Approved
AK	SW	SW
Job No	Drawing No	Rev
19-156	YAP-130-28	-