




A variety of bat and bird boxes erected on suitable retained trees and new buildings around the site boundaries - refer to ecologist report

Indicative location for Hibernacula - refer to ecologist report for further details

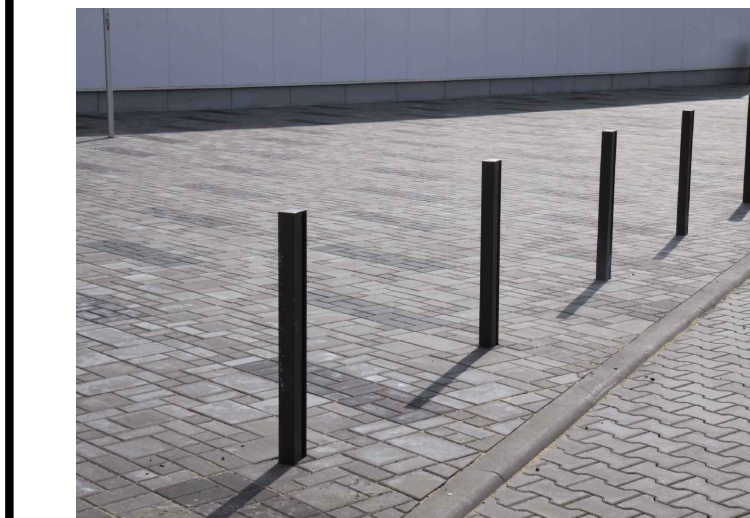

Proposed 1m high bollard



Formal hedgerow to main roads and to define private front gardens facing public realm



Proposed 0.6m high masonry wall (to match architectural treatment) to front gardens with 0.9m high black gate metal



Proposed 1.8m high masonry wall (to match architectural treatment) to private rear garden boundaries



Proposed 1.8m high timber closeboard fence to private rear gardens with matching gate



Proposed 1.2m high black bow top fencing to Local Equipped Area of Play

NOTES:

- This drawing is to be read in conjunction with all relevant contract drawings and specifications with any conflicting information to be brought to the attention of Deacon Design before works commence on site.
- Do not scale from this drawing, always work to noted dimensions.
- All given dimensions in mm.

KEY

Application Site boundary

Soft Landscape

- Existing trees to be removed
- Existing vegetation to be retained and future management to be agreed as part of technical design
- Existing trees to be retained. Redline denotes Root Protection Area (RPA)
- Proposed Tree Planting / Hierarchy
 - Large Tree (10+ metres from building)
 - Street Tree (7+ metres from building)
 - Small / Garden Tree (3+ metres from building)
- Proposed wall shrubs / climbers
- Proposed feature shrub
- Proposed amenity grassland to mown pathways, verges and front gardens
- Proposed private lawns to rear gardens and flats amenity area
- Proposed locally sourced native wildflower and grass seed mix
- Proposed tussock mix to narrower corridors along hedgerows
- Proposed infiltration blanket to form part of sustainable drainage systems - to be seeded with suitable native wildflower / grass mix to tolerate dry and wet conditions
- Formal hedgerow to main roads and to define private front gardens facing public realm
- Proposed native hedgerow planting to reinforce boundary vegetation
- Proposed native / ornamental planting - Species mix appropriate to landscape setting / ecological enhancement opportunities

Hard Landscape

Note: Refer to Engineer's drawings for paving permeability and further details

- Proposed block paving to highways
 - Marshalls Keyblok, Charcoal. Sizes: 200x100x80mm, laid in herringbone pattern or similar and approved
- Proposed tarmac surfacing footways
- Proposed block paving to thresholds and pedestrian crossing points - Marshalls Keyblok, Natural. Sizes: 200x100x80mm, laid in stretcher bond pattern or similar and approved
- Proposed block paving to parking court, private driveways and visitors bays. Marshalls Keyblok, Bracken. Size: 200x100x60mm, laid in stretcher bond pattern or similar and approved
- Proposed block paving to secondary road - Marshall Keyblok, Burnt Ochre. Size: 200x100x80mm, laid in herringbone pattern or similar and approved
- Proposed slab paving to residential entrances and patios Marshall Saxon, Natural. Size: 450x450x50mm, laid in stack bond or similar and approved
- Proposed grasscrete blocks to parking bays adjacent to POS, laid in stack bond or similar and approved
- Proposed Hoggin footpath to open spaces with timber edging Natural Angular Limestone 10mm to dust laid over compacted MOT Type 1 or similar
- Proposed Local Equipped Area for Play (LEAP) provision
- Proposed Local Area for Play (LAP) provision. Informal natural play elements such as stepping logs and log piles formed from tree removal

Boundary Treatments

Note: Refer to Engineers drawings to boundary treatments

- Proposed 1.8m high masonry wall (to match architectural treatment) to private rear garden boundaries
- Proposed 1.8m high timber closeboard fence to private rear gardens with matching gate
- Proposed 0.6m high masonry wall (to match architectural treatment) to front gardens with 0.9m high black gate metal
- Proposed 1m high bollard
- Proposed 1.2m high black bow top fencing to Local Equipped Area of Play

FINAL

29.10.20	NM	Amended layout	B	PD
21.10.20	NM	Amended layout / Hard landscape spec added	A	PD
DATE	DRAWN	DESCRIPTION OF REVISION	REVISION LETTER	CHECKED BY

DRAWING STATUS

FOR PLANNING

D

DEACON DESIGN

Landscape Architecture | Masterplanning | Urban Design
12a The Square, Wickham, Hampshire PO17 5JQ
Tel: 01329 557 820 Email: info@deacondesign.co.uk
Copyright Deacon Design

PROJECT TITLE:
**Land at Stakers Farm
Yapton**

PROJECT NUMBER:
DD427

PLOT DATE:
23.07.20

DRAWING SCALE:
1:500

APPROVED BY:
PD

PAPER SIZE:
A1

DRAWN BY:
JT

DRAWING TITLE:
**Landscape General Arrangement Plan
Sheet 2 of 2**

DRAWING NUMBER:
DD427L02

REVISION LETTER:
B

DRAWING FILE LOCATION:
Z:\Dropbox (Deacon Design)\151\03 PROJECTS 400\DD427_Land At Stakers Farm_Yapton\04-Drawings\AutoCAD-Landscape Design\DD427L01-02_Landscape General Arrangement Plan.dwg

AMOUNTS PRINTED: 17/20/2020