



FRONT ELEVATION (1:100)



SIDE ELEVATION




REAR ELEVATION




SIDE ELEVATION

Nationally Described Space Standard		
Occupancy	3B4P	
	Required	Achieved
Total Area (SQ/M)	84	92.8
Bedroom 1	11.5	11.5
Bedroom 2	7.5	9.5
Bedroom 3	7.5	7.9
Bedroom 4		
Bedroom 5		
Storage	2.5	3.0

ALL PLOTS HAVE BEEN
DESIGNED TO ACHIEVE
NATIONALLY DESCRIBED
SPACE STANDARDS.

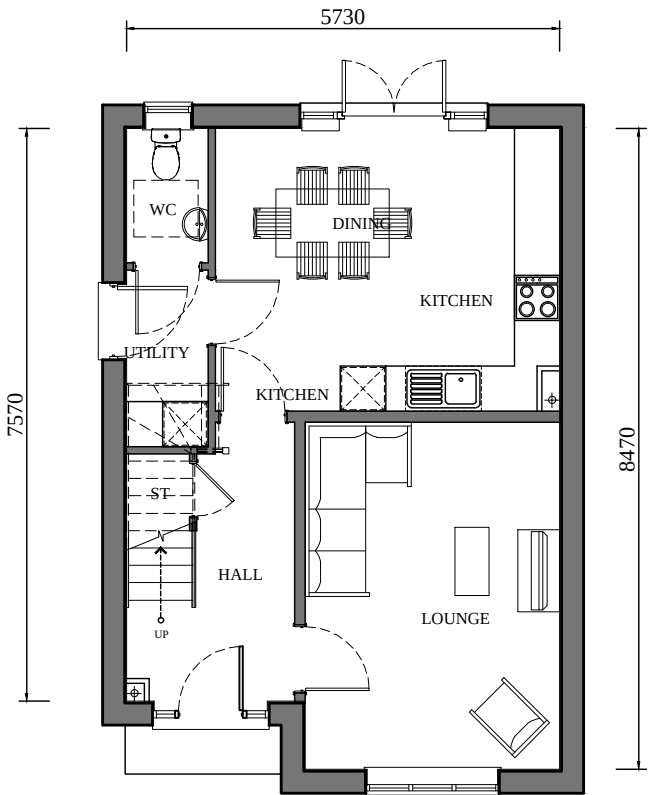


GROUND FLOOR (1:100)

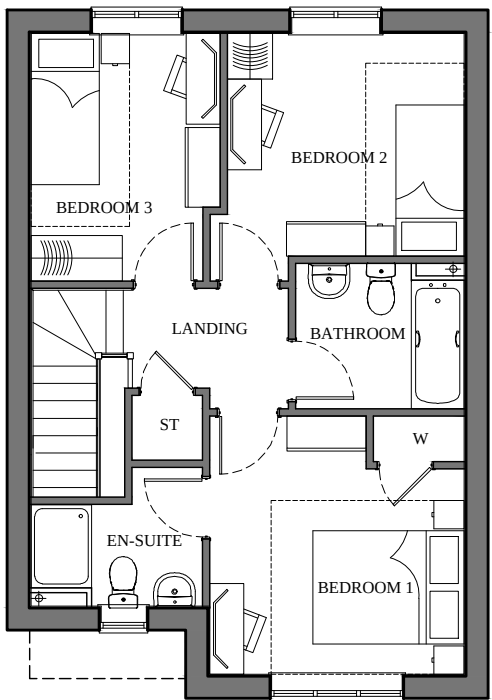

FIRST FLOOR

PLOTS
AS: 20
HANDED: -

Bedrooms	3	Persons	4
Sq.ft structural	1013	Sq.m structural	94.08
Sq.ft Finish	998	Sq.m Finish	92.80

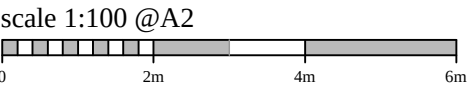

A
Amended to match Dandara standard
planning drawing
23.08.20
LAH

REV	DESCRIPTION	DATE	AUTHOR	CHECK'D
-----	-------------	------	--------	---------

CLIENT

PROJECT

LAND AT
NORTH END ROAD
YAPTON

DRAWING

FROGMORE
(CLASSIC)
FLOOR PLANS & ELEVATIONS

SCALE	DATE	AUTHOR	CHECKED
1:100 @ A2	02.08.20	LAH	-

JOB.NO	DRAWING.NO	REV
102-38	FRO-E1-P1	A

BRIMSTONE
DESIGN LTD