



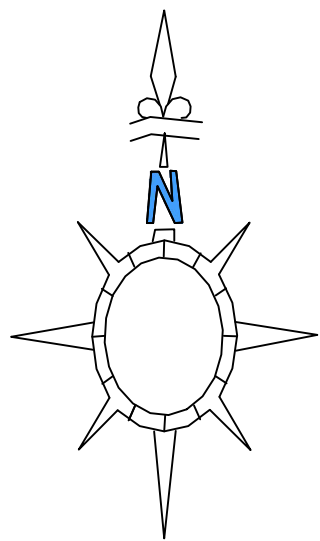

KEY

- APPLICATION BOUNDARY
- 1.8m HIGH BRICK SCREEN WALL
MATERIALS TO MATCH
AJOINING HOUSE
- 1.8m HIGH TIMBER
CLOSE BOARD FENCE
- 1.2m HIGH TIMBER
POST AND RAIL FENCE
- 3m WIDE - 1.2m HIGH
TIMBER GATE
- 1.8m HIGH TIMBER
CLOSE BOARD GATE

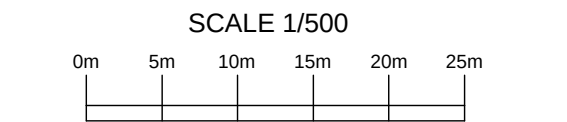

A Amended to L.A. Planners comments 27.10.20 LAH -

REV	DESCRIPTION	DATE	AUTHOR	CHECKD

CLIENT

PROJECT

LAND AT
NORTH END ROAD
YAPTON

DRAWING

BOUNDARY TREATMENT
LAYOUT
38 UNIT SCHEME

SCALE	DATE	AUTHOR	CHECKED
1:500 @ A2	02.08.20	LAH	-

JOB.NO	DRAWING.NO	REV
102-38	PL-07	A

BRIMSTONE
DESIGN LTD