





FRONT ELEVATION (1:100)

SIDE ELEVATION

REAR ELEVATION

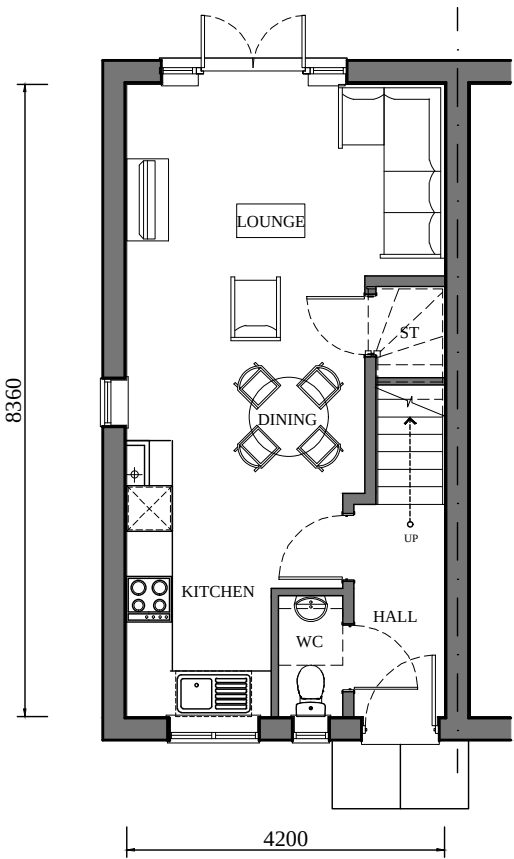


GROUND FLOOR (1:100)

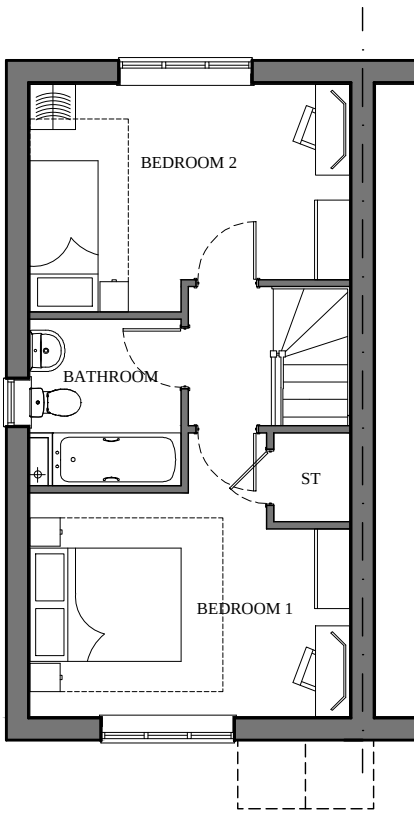

FIRST FLOOR

PLOTS
AS: 13
HANDED: 11

Bedrooms	2	Persons	3
Sq.ft structural	767	Sq.m structural	71.3
Sq.ft Finish	756	Sq.m Finish	70.2

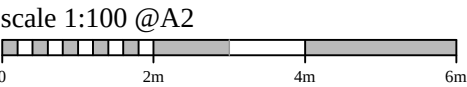

Nationally Described Space Standard		
Occupancy	2B3P	
	Required	Achieved
Total Area (SQ/M)	70	70.2
Bedroom 1	11.5	12.9
Bedroom 2	7.5	11.5
Bedroom 3		
Bedroom 4		
Bedroom 5		
Storage	2.0	2.3

ALL PLOTS HAVE BEEN
DESIGNED TO ACHIEVE
NATIONALLY DESCRIBED
SPACE STANDARDS.

A

Amended to match Dandara standard
planning drawing

23.08.20

LAH

-

REV	DESCRIPTION	DATE	AUTHOR	CHECK'D
CLIENT 				
PROJECT LAND AT NORTH END ROAD YAPTON				
DRAWING VYNE (VILLAGE) FLOOR PLANS & ELEVATIONS				
SCALE 1:100 @ A2	DATE 03.08.20	AUTHOR LAH	CHECKED -	
JOB.NO 102-38	DRAWING.NO VYN-E1-P1	REV A		