



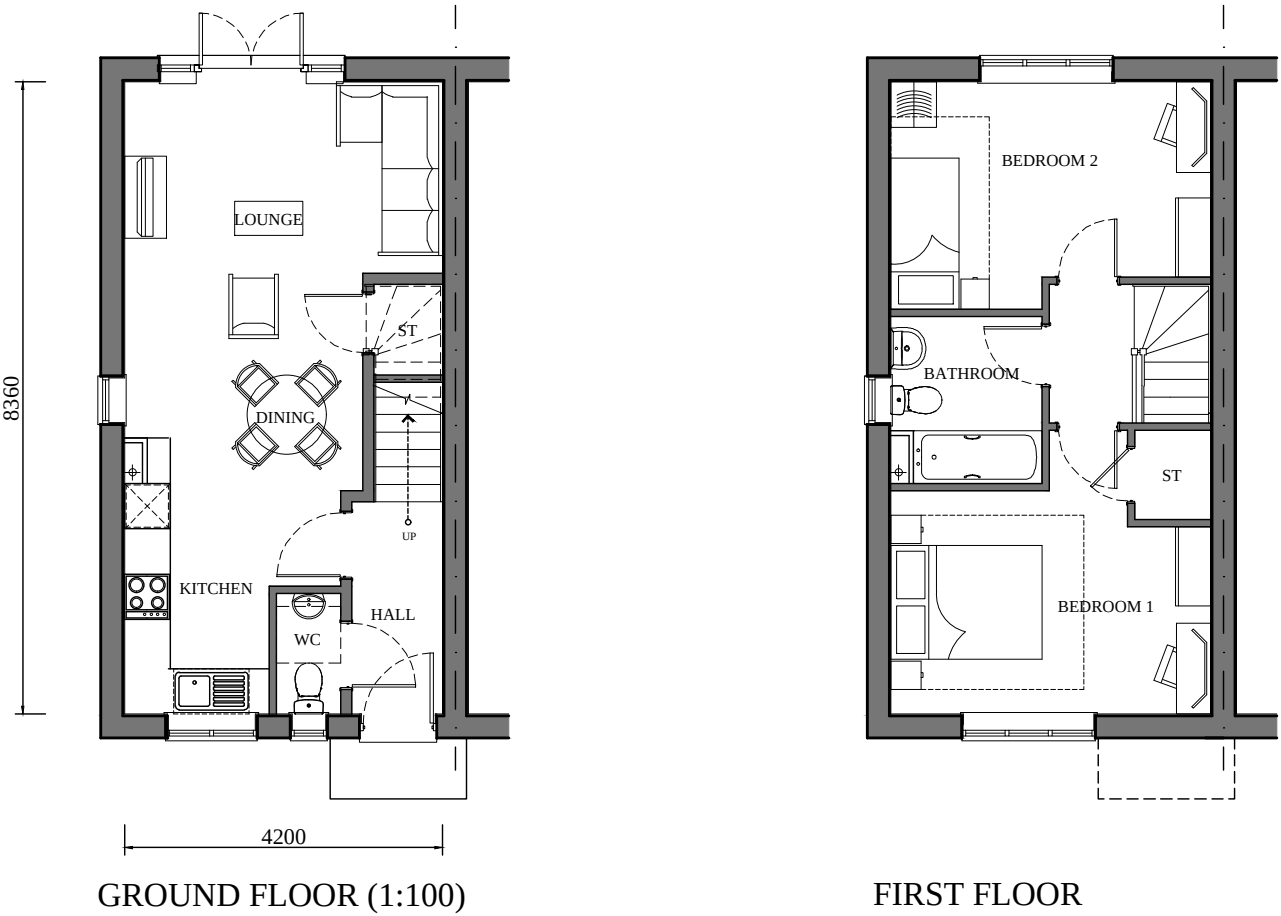

PLOTS
AS: 22 & 37
HANDED: 21

Bedrooms	2	Persons	3
Sq.ft structural	767	Sq.m structural	71.3
Sq.ft Finish	756	Sq.m Finish	70.2

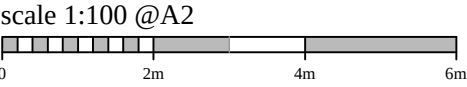

Nationally Described Space Standard		
Occupancy	2B3P	
	Required	Achieved
Total Area (SQ/M)	70	70.2
Bedroom 1	11.5	12.9
Bedroom 2	7.5	11.5
Bedroom 3		
Bedroom 4		
Bedroom 5		
Storage	2.0	2.3

ALL PLOTS HAVE BEEN
DESIGNED TO ACHIEVE
NATIONALLY DESCRIBED
SPACE STANDARDS.

A Amended to match Dandara standard 23.08.20 LAH -
planning drawing

REV	DESCRIPTION	DATE	AUTHOR	CHECK'D
-----	-------------	------	--------	---------

CLIENT

PROJECT

LAND AT
NORTH END ROAD
YAPTON

DRAWING

VYNE
(CLASSIC)
FLOOR PLANS & ELEVATIONS

SCALE	DATE	AUTHOR	CHECKED
1:100 @ A2	02.08.20	LAH	-

JOB.NO	DRAWING.NO	REV
102-38	VYN-E3-P3	A

BRIMSTONE
DESIGN LTD