

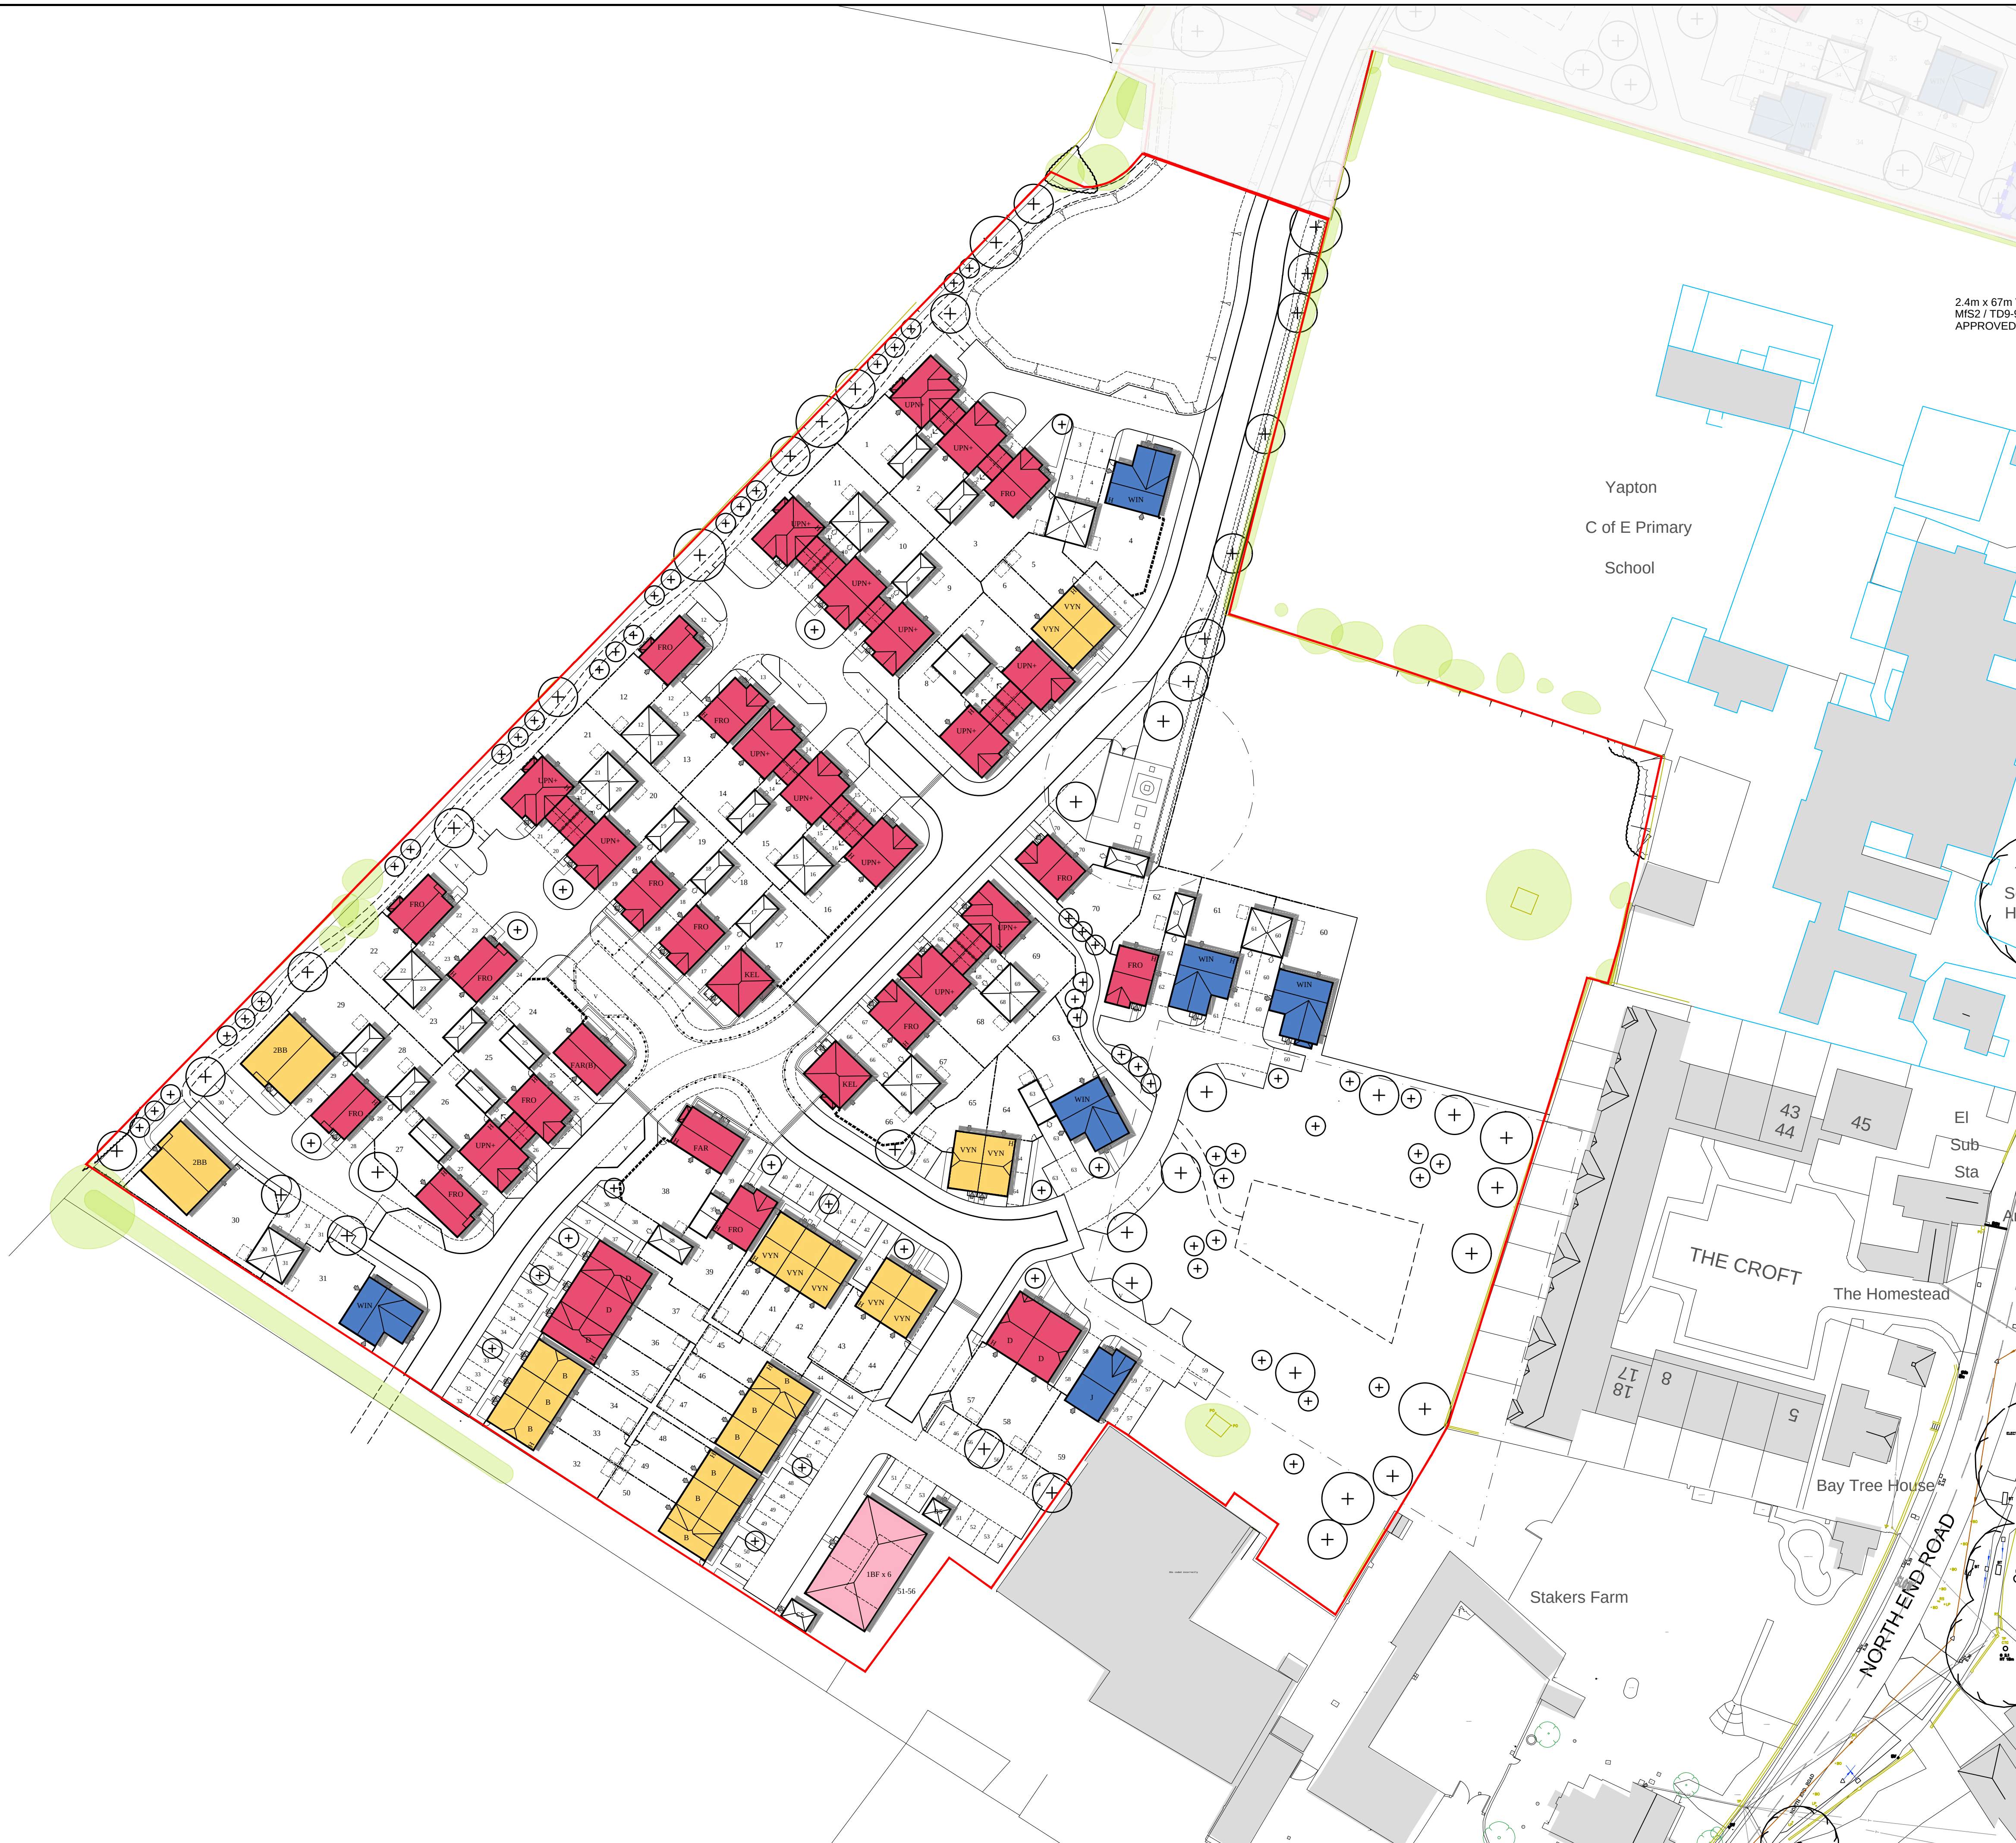


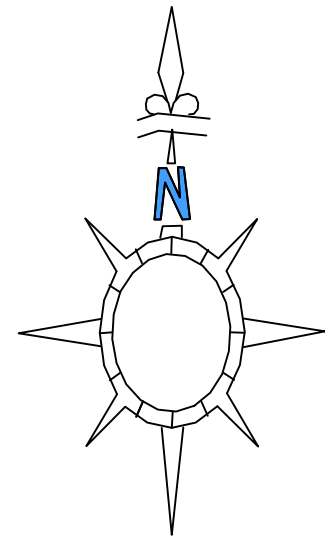

2.4m x 67m V
MIS2 / TD9-93
APPROVED P

- LEGEND - UNIT TYPE
- 4 Bed House
 - 3 Bed House
 - 2 Bed House
 - 1 Bed Apartment

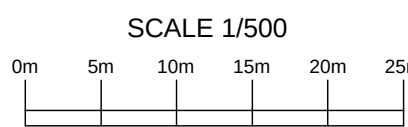

REV	DESCRIPTION	DATE	AUTHOR	CHECKD
CLIENT				
dandara new homes				
PROJECT				
LAND AT NORTH END ROAD YAPTON				
DRAWING				
UNIT TYPES LAYOUT 70 UNIT SCHEME				
SCALE				
1:500 @ A1	DATE	02.08.19	AUTHOR	CHECKED
		LAH		-
JOB NO				
102-70	DRAWING NO	PL-04	REV	
		-		-

BRIMSTONE
DESIGN LTD