

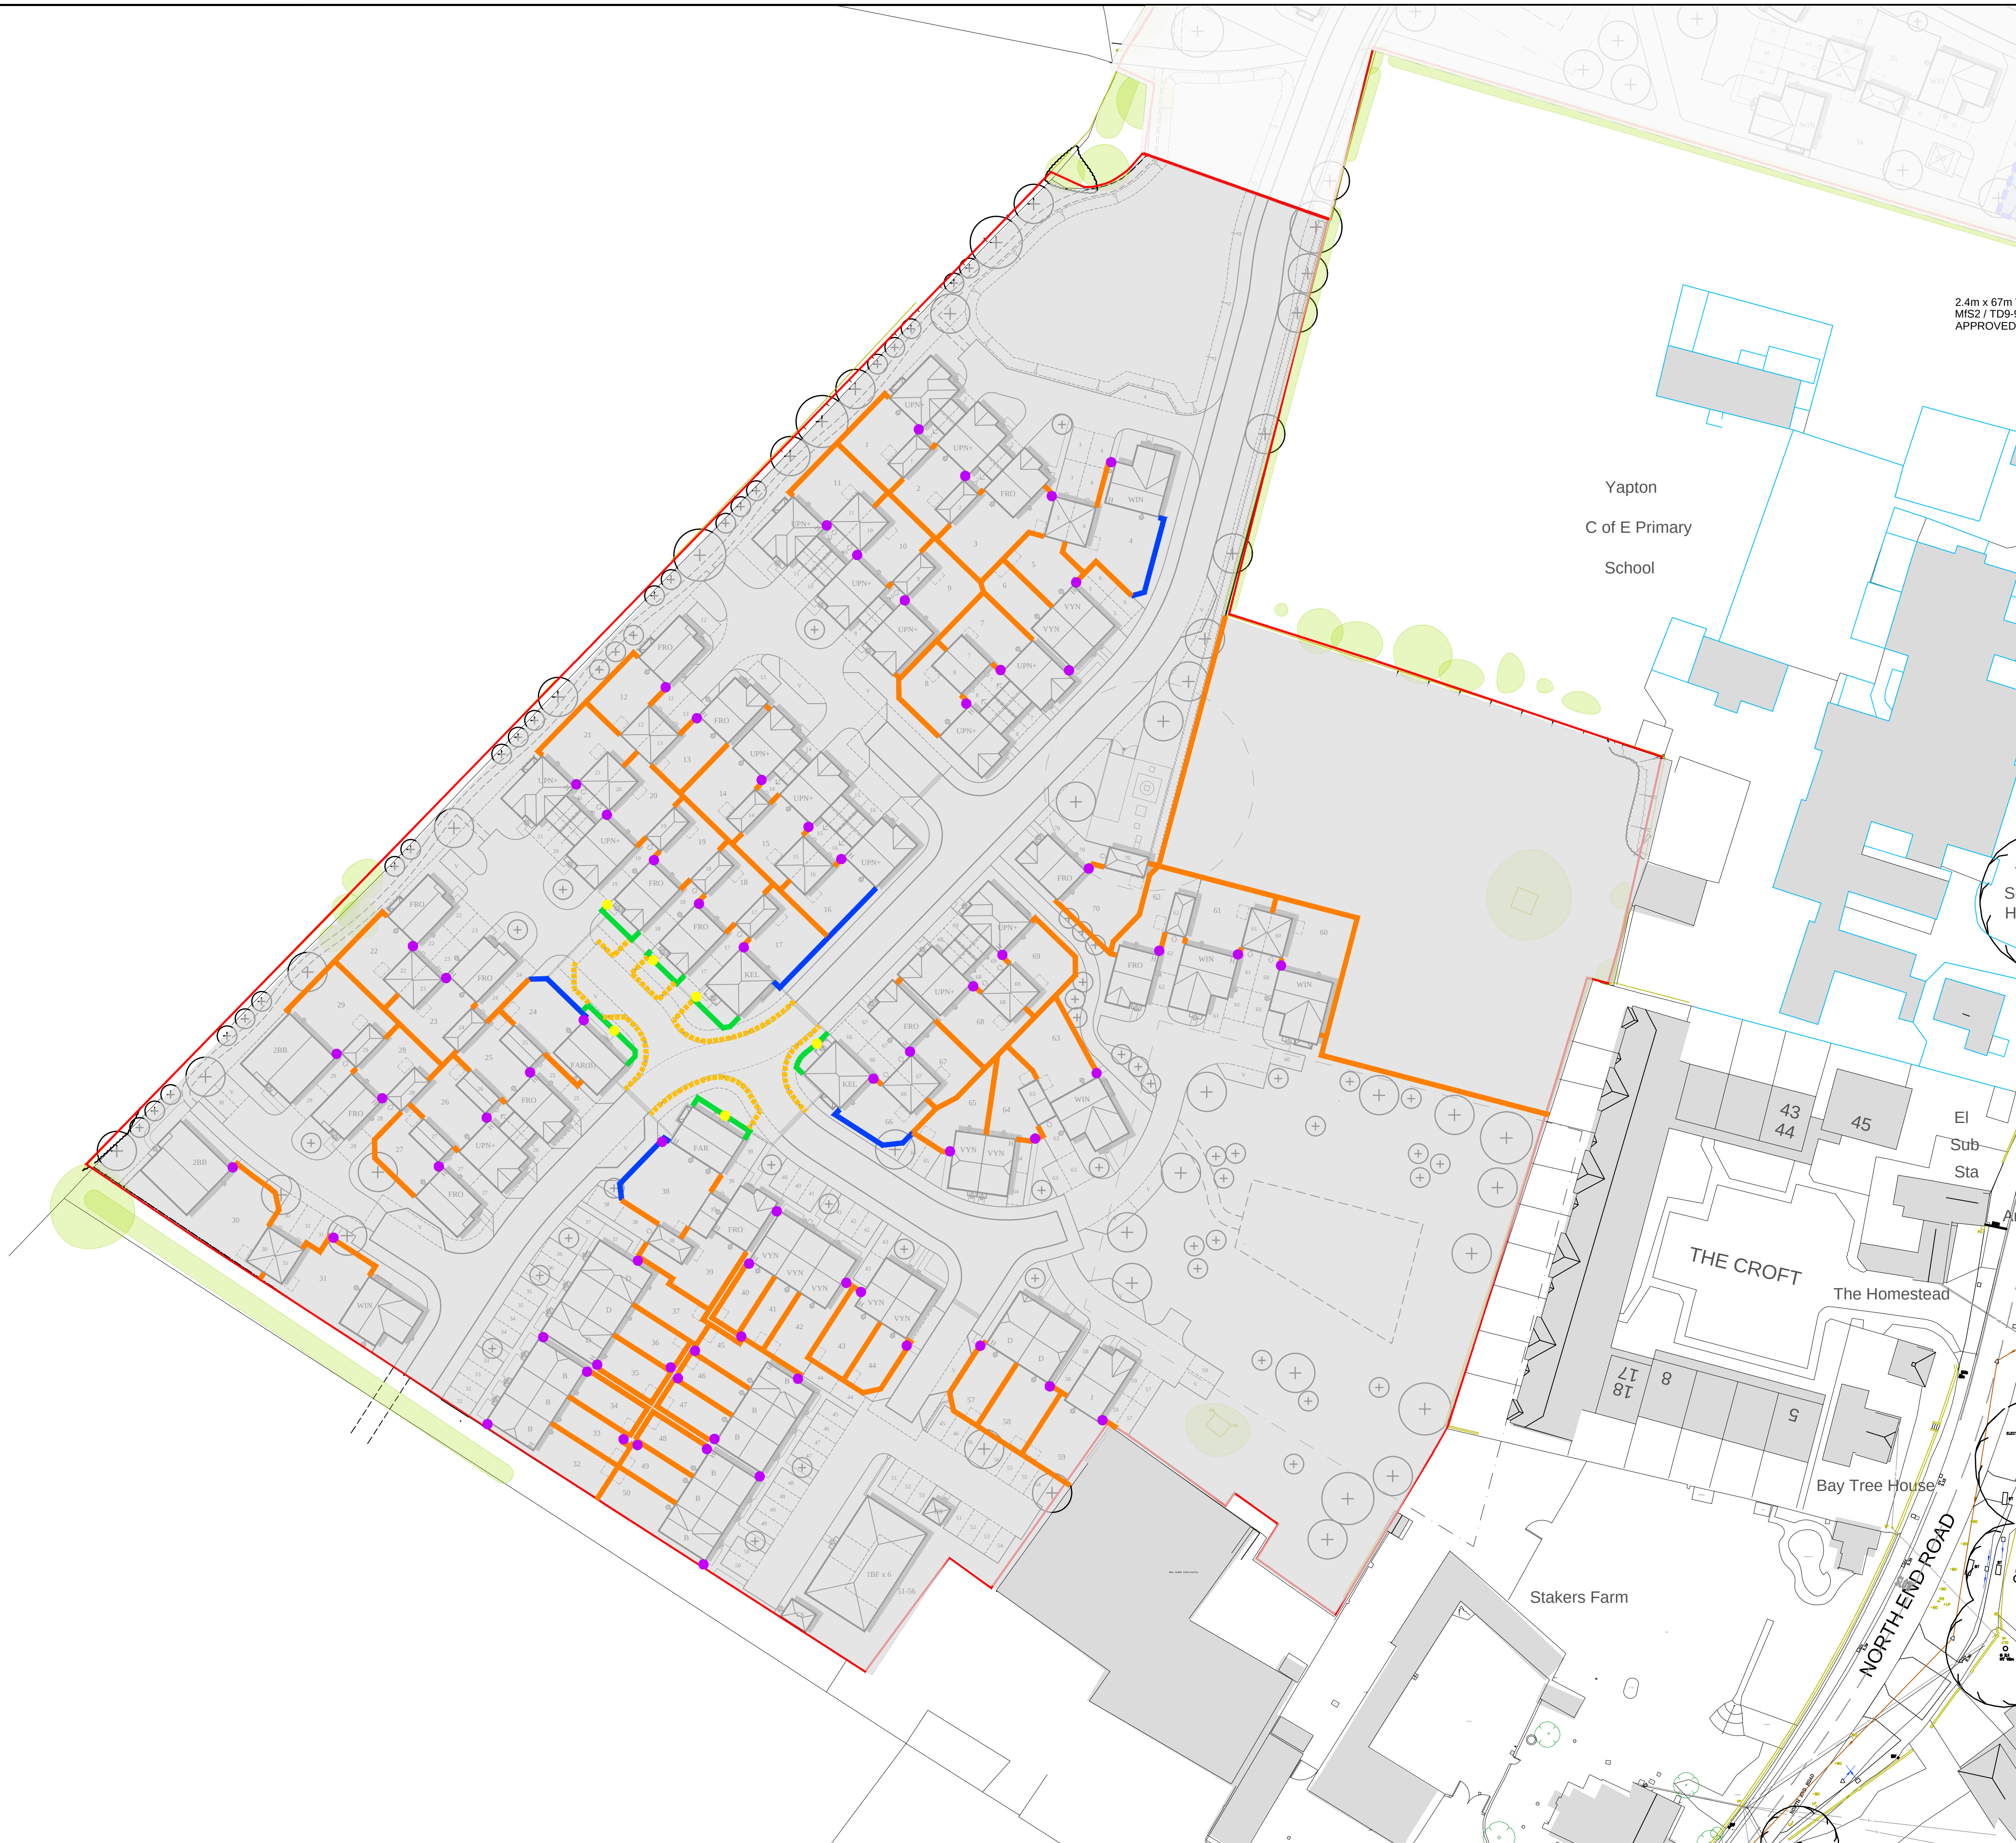


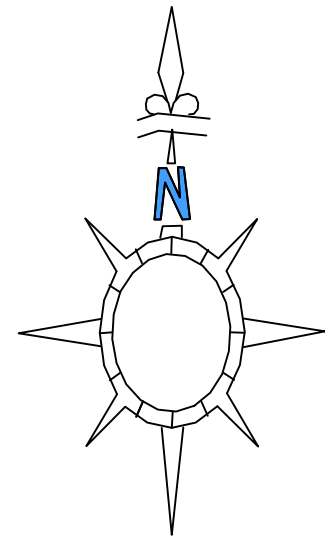

- KEY**
- APPLICATION BOUNDARY
 - 1.8m HIGH BRICK SCREEN WALL
MATERIALS TO MATCH
ADJOINING HOUSE
 - 1.8m HIGH TIMBER
CLOSE BOARD FENCE
 - 0.6m HIGH BRICK WALL TO
FRONT GARDEN.
MATERIALS TO MATCH
ADJOINING HOUSE
 - 1.8m HIGH TIMBER
CLOSE BOARD GATE
 - 0.9m HIGH BLACK METAL GATE
 - 1.0m HIGH BLACK METAL
BOLLARDS

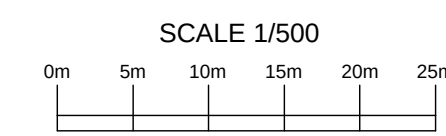

REV	DESCRIPTION	DATE	AUTHOR	CHECKD
CLIENT				
dandara new homes				
PROJECT				
LAND AT NORTH END ROAD YAPTON				
DRAWING				
BOUNDARY TREATMENT LAYOUT 70 UNIT SCHEME				
SCALE 1:500 @ A1		DATE 02.08.19	AUTHOR LAH	CHECKED -
JOB NO 102-70		DRAWING NO PL-07	REV -	REV -
BRIMSTONE DESIGN LTD				