

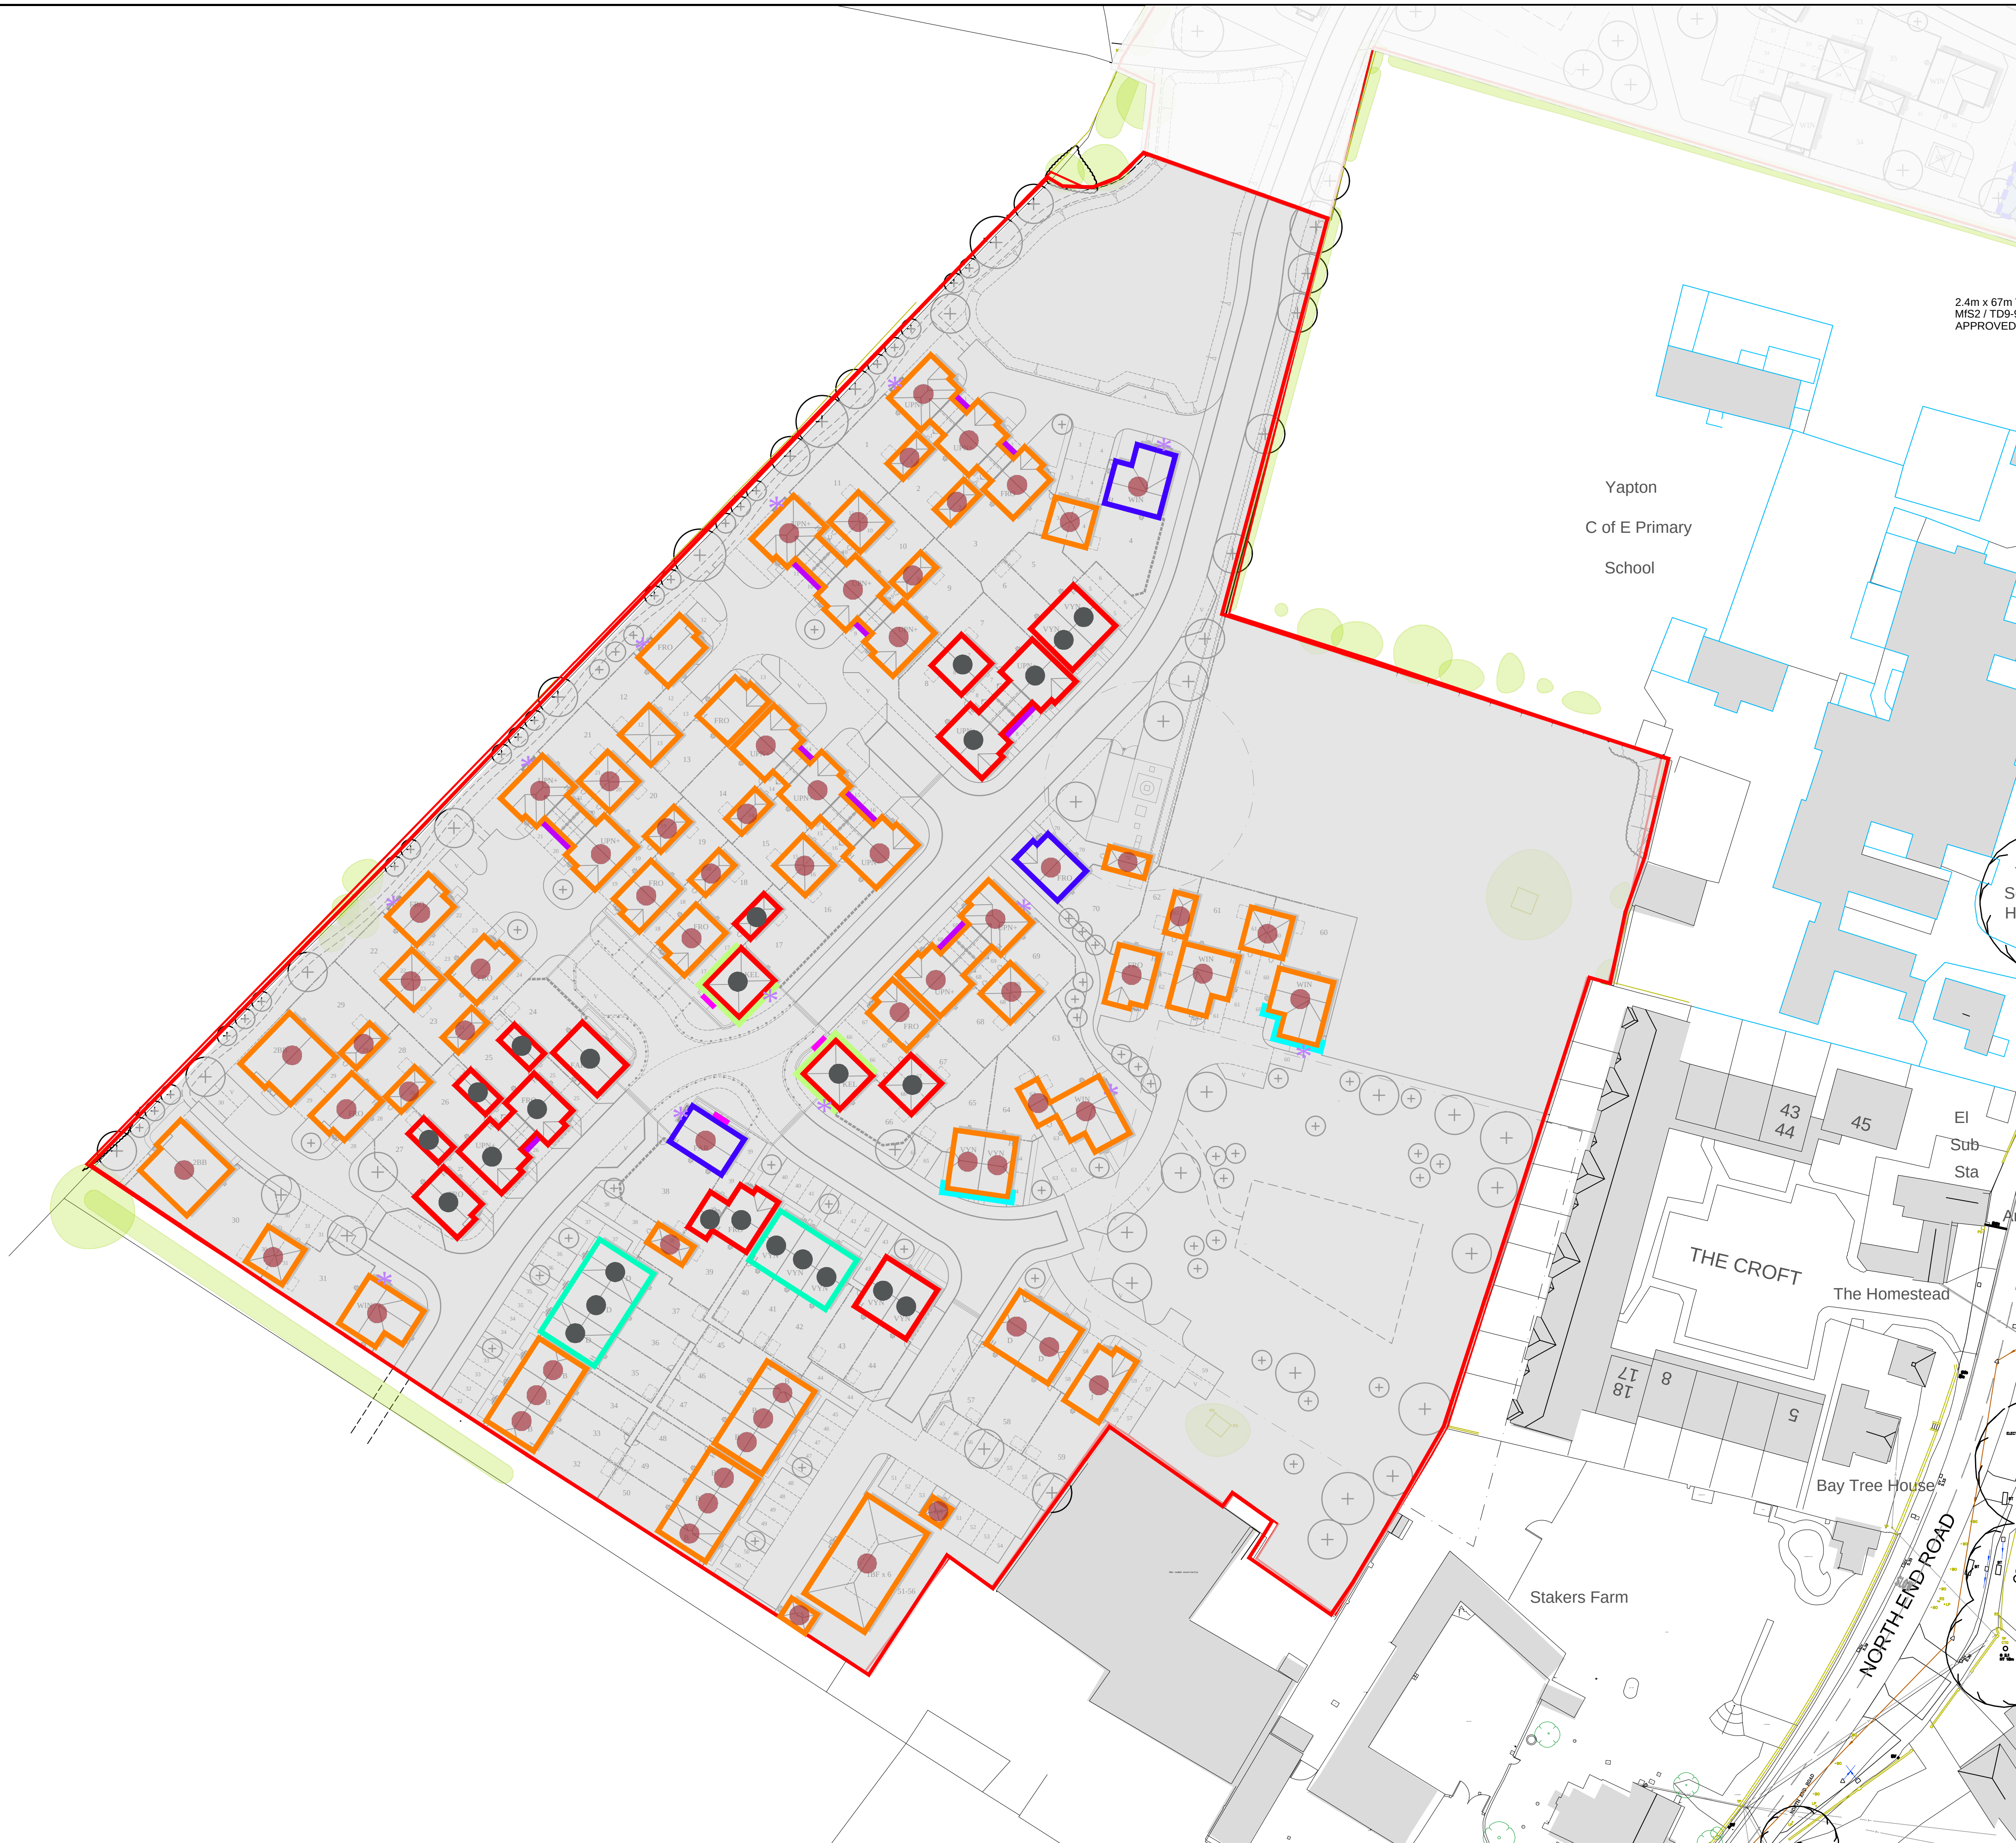


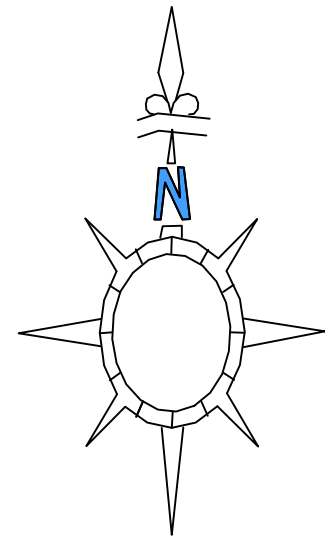

2.4m x 67m V
MIS2 / TD9-93
APPROVED P

- KEY
- APPLICATION BOUNDARY
 - TILE 1 - RICHMOND 10 CONCRETE SLATE - SLATE GREY
 - TILE 2 - RUSSELL BUTE AUTUMN STONE
 - WHITE PAINTED BRICK
 - BRICK 1 - WIENERBERGER WARNHAM TERRACOTTA STOCK
 - BRICK 2 - WIENERBERGER NEW RED MULTI GILT STOCK
BRICK 1 - AS FEATURE BRICK
 - BRICK 3 - WIENERBERGER ANGLESEY WEATHERED BUFF
 - FLINT
 - IVORY RENDER
 - TILE HANGING - RUSSELL PLAIN CONCRETE TILE.
COLOUR TO MATCH ROOF TILE
 - BAY WINDOW
 - PORCH

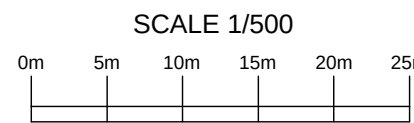

REV	DESCRIPTION	DATE	AUTHOR	CHECKD
CLIENT				
 dandara new homes				
PROJECT				
LAND AT NORTH END ROAD YAPTON				
DRAWING				
MATERIALS LAYOUT 70 UNIT SCHEME				
SCALE		DATE	AUTHOR	CHECKED
1:500 @ A1		02.08.19	LAH	-
JOB.NO	DRAWING.NO			REV
102-70	PL-08	-	-	
				