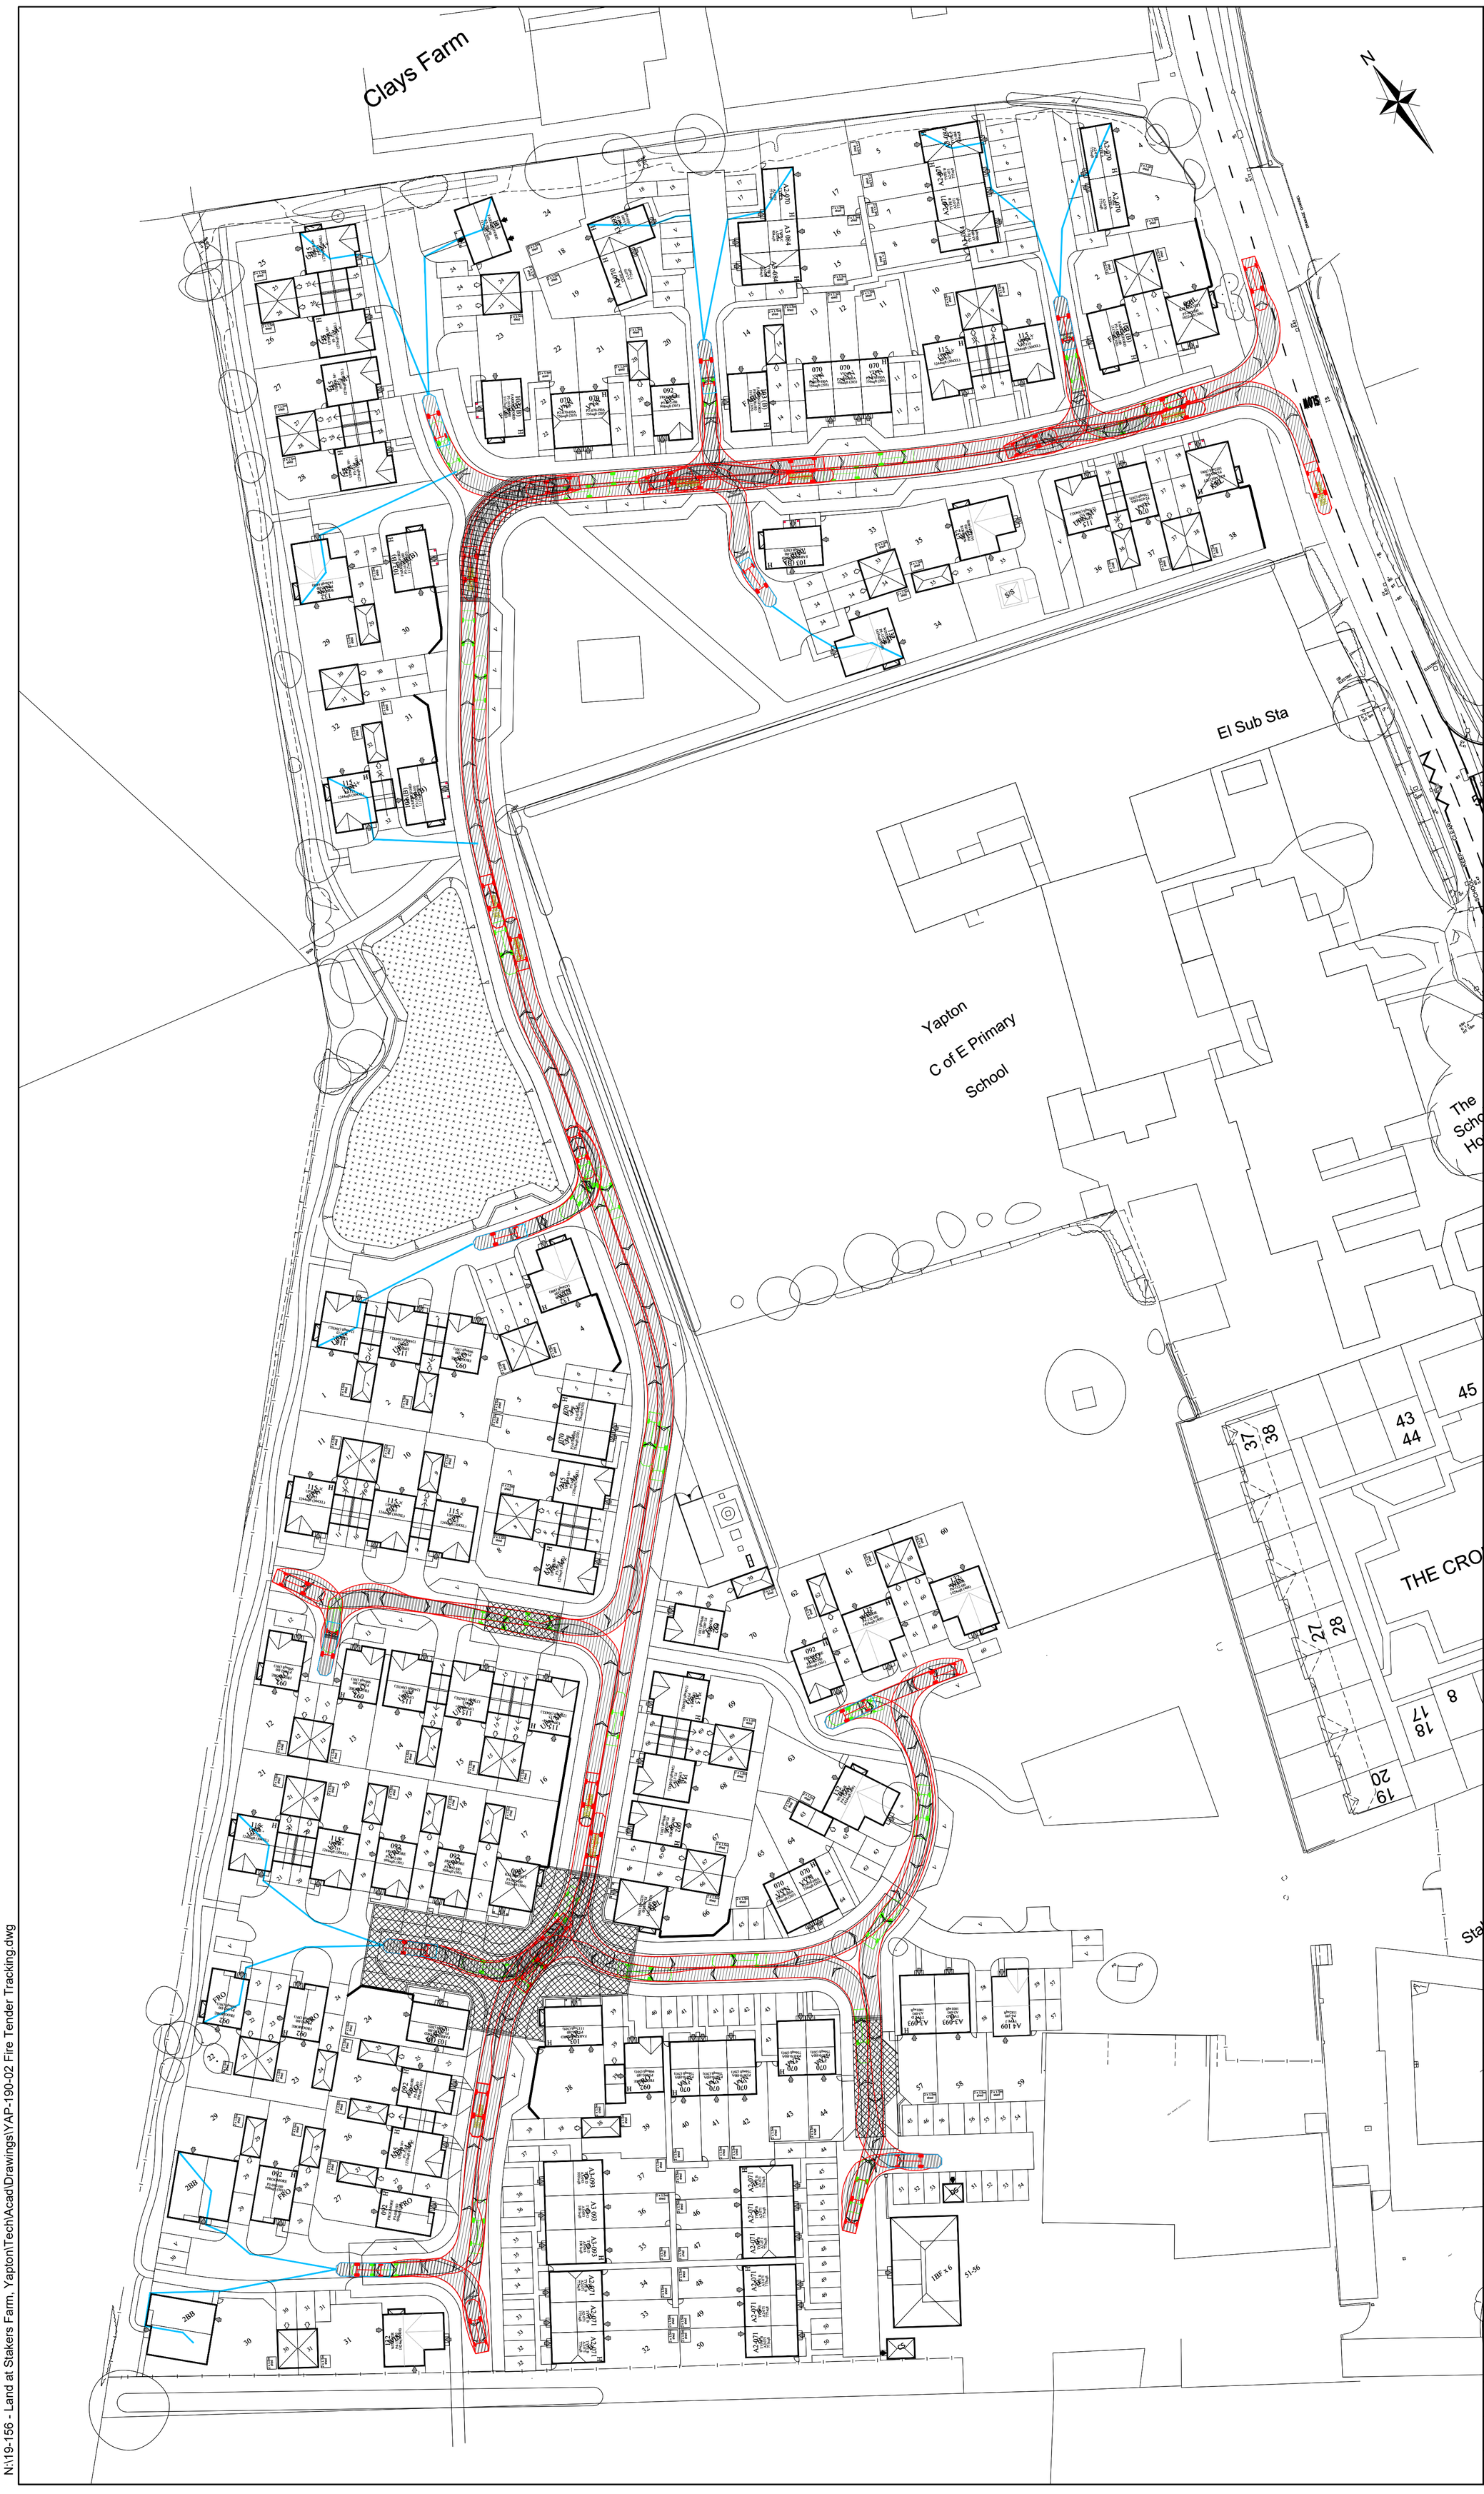

NOTES

1. THIS DRAWING IS TO BE READ IN CONJUNCTION WITH THE RELEVANT SPECIFICATION AND ALL OTHER RELATED DRAWINGS ISSUED BY THE ENGINEER.
2. DO NOT SCALE FROM THIS DRAWING. WORK FROM FIGURED DIMENSIONS ONLY.
3. ALL DIMENSIONS SHOWN ON THIS DRAWING ARE IN METRES.
4. ALL DIMENSIONS, LEVELS AND SURVEY GRID CO-ORDINATES ARE TO BE CHECKED ON SITE AND THE ENGINEER NOTIFIED IMMEDIATELY OF ANY DISCREPANCIES PRIOR TO THE COMMENCEMENT OF THE WORKS.
5. SITE LAYOUT IS BASED ON BRIMSTONE DESIGN LTD DRAWING.
6. TOPO AND OS SURVEY INFORMATION BASED ON INFORMATION RECEIVED FROM DANDARA LIMITED.
7. HOSE LENGTH AND ROUTING SUBJECT TO DWELLING/APARTMENT FLOOR PLAN LAYOUTS

LEGEND

HOSE LENGTH (<45m)

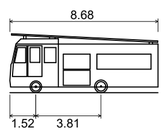

DB32 Fire Appliance	
Overall Length	8.680m
Overall Width	2.180m
Overall Body Height	3.452m
Min Body Ground Clearance	0.337m
Max Track Width	2.121m
Lock-to-lock time	6.00s
Curb to Curb Turning Radius	7.910m

FOR INFORMATION ONLY - NOT FOR CONSTRUCTION

Rev	Amendments	Drn	Chk	App	Date
A	SITE LAYOUT UPDATED	CJL	SW	JHM	27.07.20

ODYSSEY

Odyssey House
Unit 3 Winchester Hill Business Park
Winchester Hill, Romsey
Southampton SO51 7UT

Telephone: 01794 537980
Fax: 01256 331134
E: info@odysseyconsult.co.uk
W: www.odysseyconsult.co.uk

Job Title
LAND AT STAKERS FARM, YAPTON

Drawing Title
FIRE TENDER TRACKING

Client
DANDARA LIMITED (SOUTHERN)

Scale	Date	Designed
1:500 @ A1	JUL 20	CJL
Drawn	**Checked**	**Approved**
CJL	SW	JHM

Job No	Drawing No	Rev
19-156	YAP-190-02	A

N:\19-156 - Land at Stakers Farm, Yapton\Tech\Acad\Drawings\YAP-190-02 Fire Tender Tracking.dwg

ARUN DISTRICT COUNCIL Y/72/20/RES