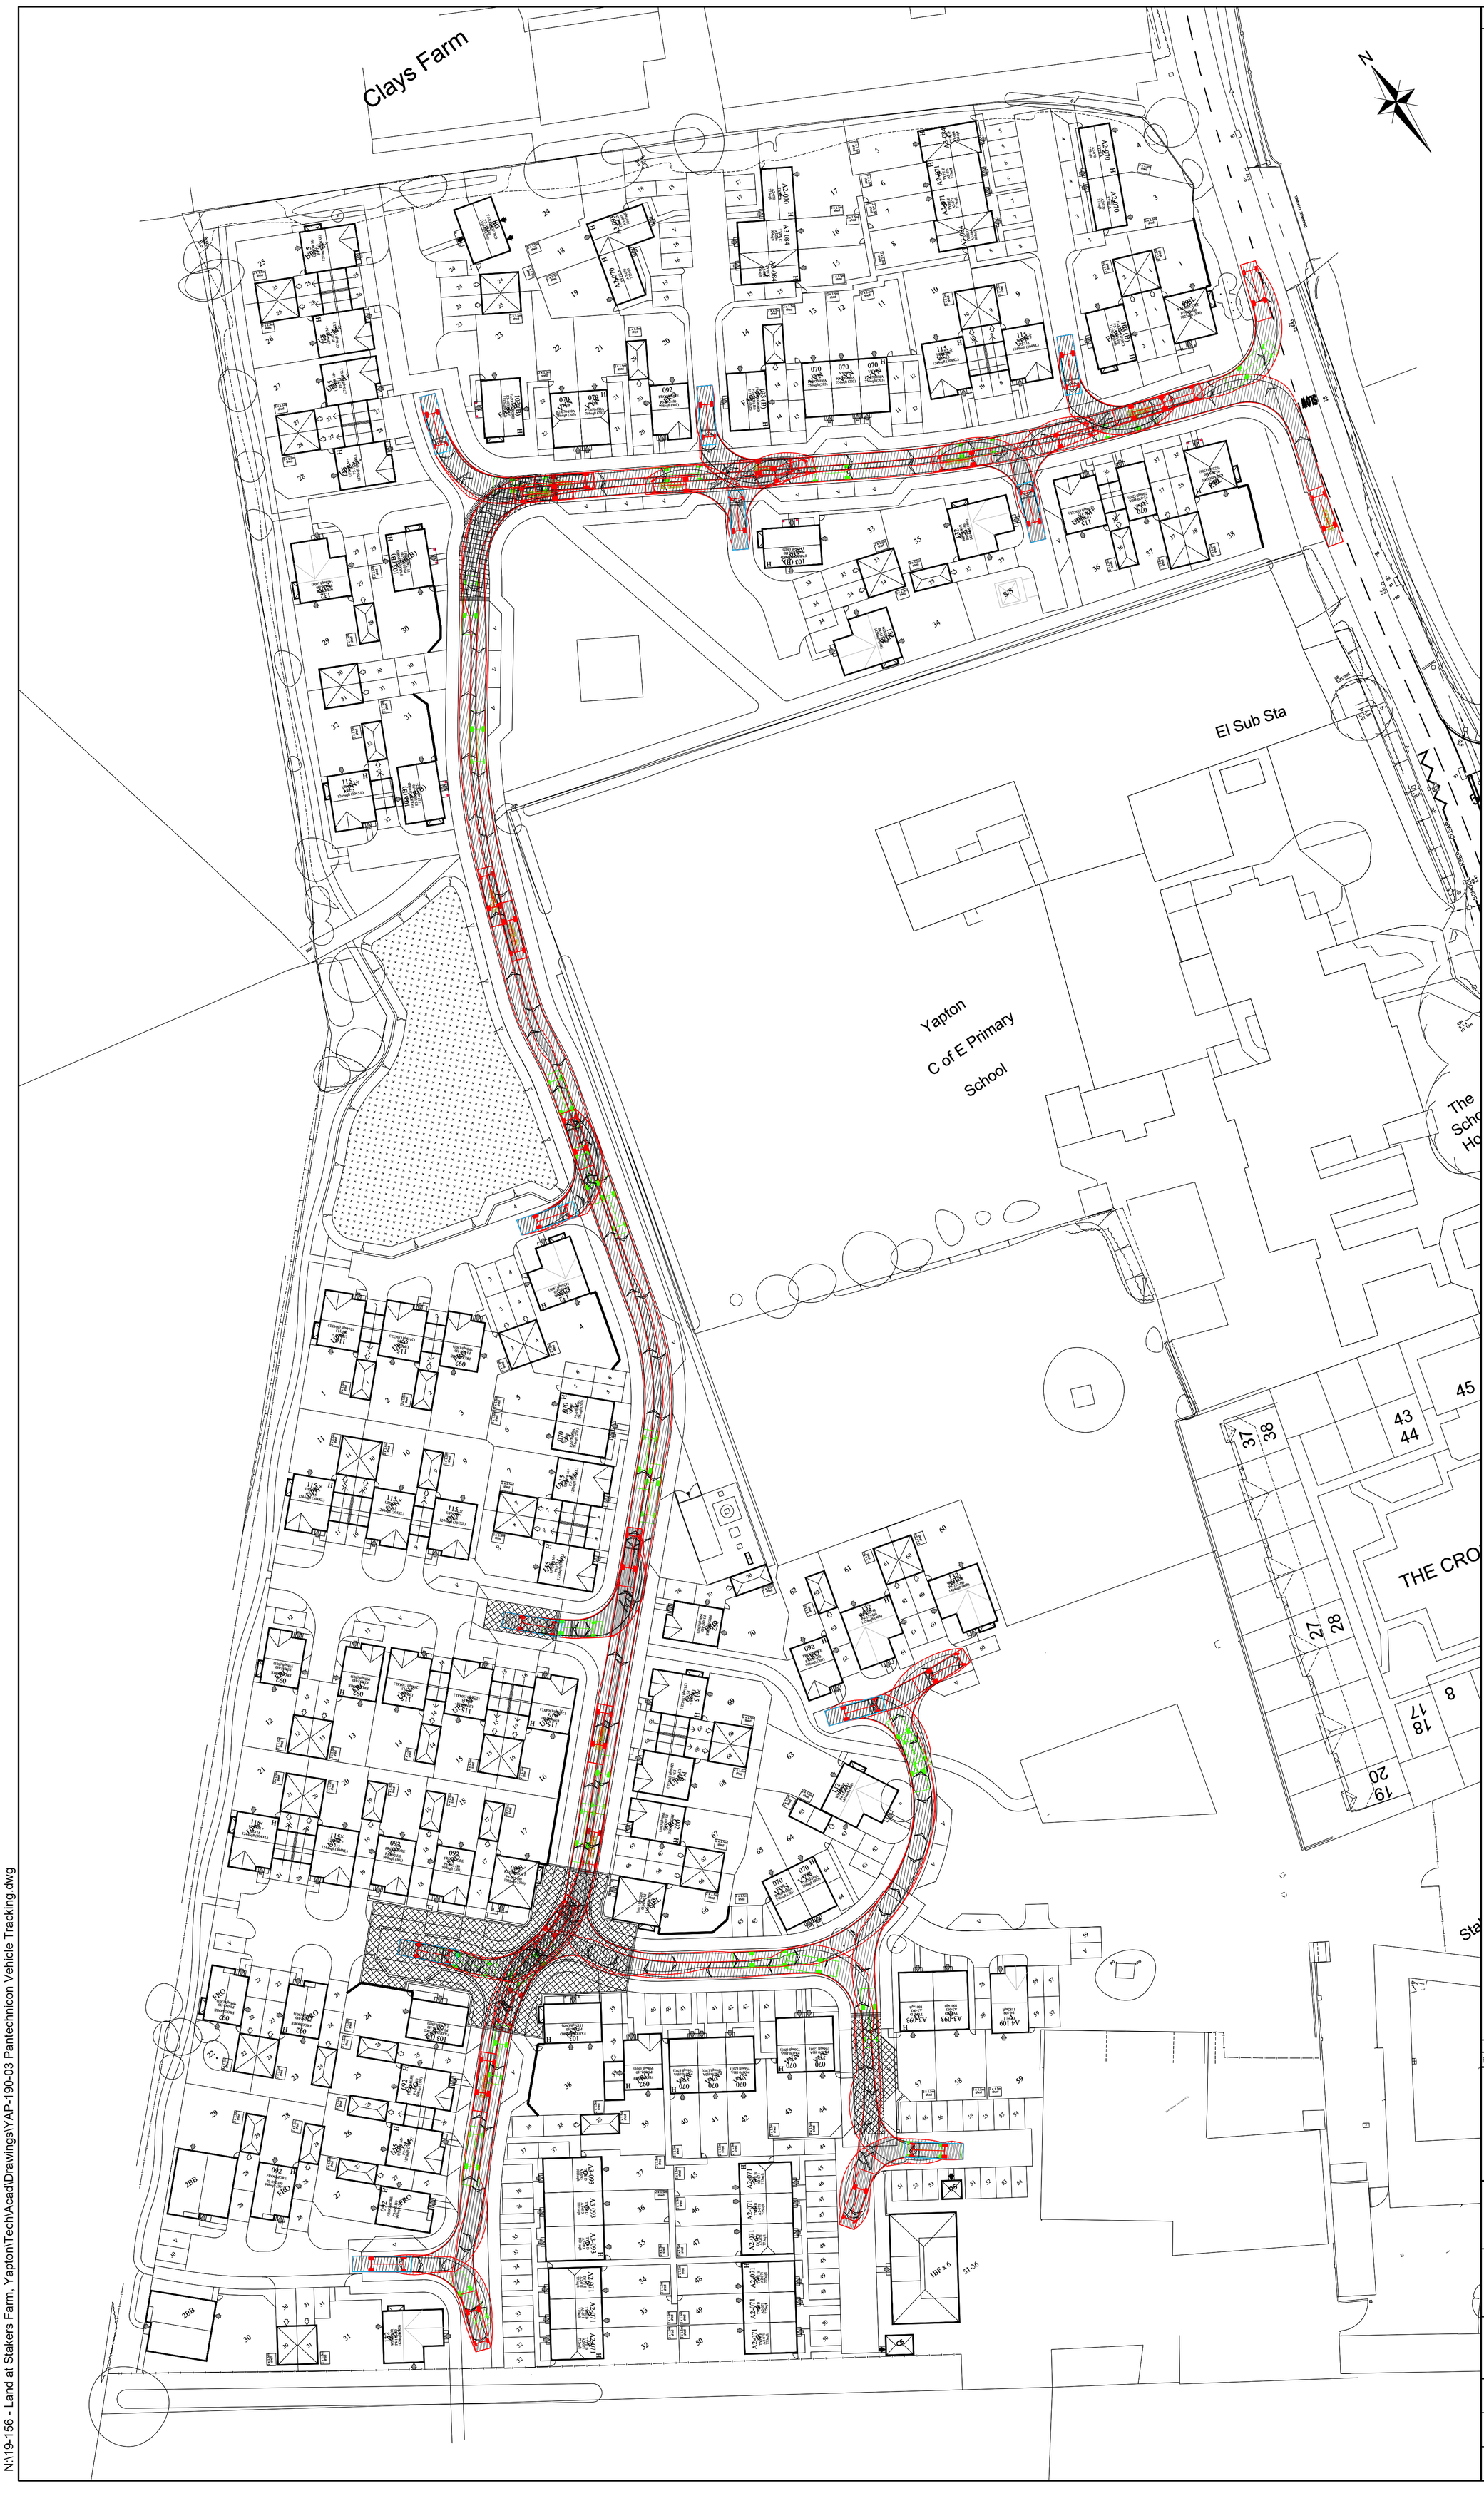

NOTES

1. THIS DRAWING IS TO BE READ IN CONJUNCTION WITH THE RELEVANT SPECIFICATION AND ALL OTHER RELATED DRAWINGS ISSUED BY THE ENGINEER.
2. DO NOT SCALE FROM THIS DRAWING. WORK FROM FIGURED DIMENSIONS ONLY.
3. ALL DIMENSIONS SHOWN ON THIS DRAWING ARE IN METRES.
4. ALL DIMENSIONS, LEVELS AND SURVEY GRID CO-ORDINATES ARE TO BE CHECKED ON SITE AND THE ENGINEER NOTIFIED IMMEDIATELY OF ANY DISCREPANCIES PRIOR TO THE COMMENCEMENT OF THE WORKS.
5. SITE LAYOUT IS BASED ON BRIMSTONE DESIGN LTD DRAWING.
6. TOPO AND OS SURVEY INFORMATION BASED ON INFORMATION RECEIVED FROM DANDARA LIMITED.

LEGEND

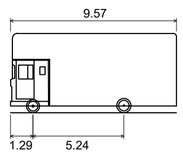

DB32 Pantechnicon

Overall Length	9.570m
Overall Width	2.520m
Overall Body Height	4.571m
Min Body Ground Clearance	0.383m
Max Track Width	2.300m
Lock-to-lock time	6.00s
Curb to Curb Turning Radius	10.450m

FOR INFORMATION ONLY - NOT FOR CONSTRUCTION

Rev	Amendments	Drn	Chk	App	Date
A	SITE LAYOUT UPDATED	CJL	SW	JHM	27.07.20

ODYSSEY

Odyssey House
Unit 3 Winchester Hill Business Park
Winchester Hill, Romsey
Southampton SO51 7UT

Telephone: 01794 537980
Fax: 01256 331134
E: info@odysseyconsult.co.uk
W: www.odysseyconsult.co.uk

Job Title
LAND AT STAKERS FARM, YAPTON

Drawing Title
PANTECHNICON VEHICLE TRACKING

Client
DANDARA LIMITED (SOUTHERN)

Scale	Date	Designed
1:500 @ A1	JUL 20	CJL
Drawn	**Checked**	**Approved**
CJL	SW	JHM
Job No	**Drawing No**	**Rev**
19-156	YAP-190-03	A

N:\19-156 - Land at Stakers Farm, Yapton\Tech\Acad\Drawings\YAP-190-03 Pantechnicon Vehicle Tracking.dwg