
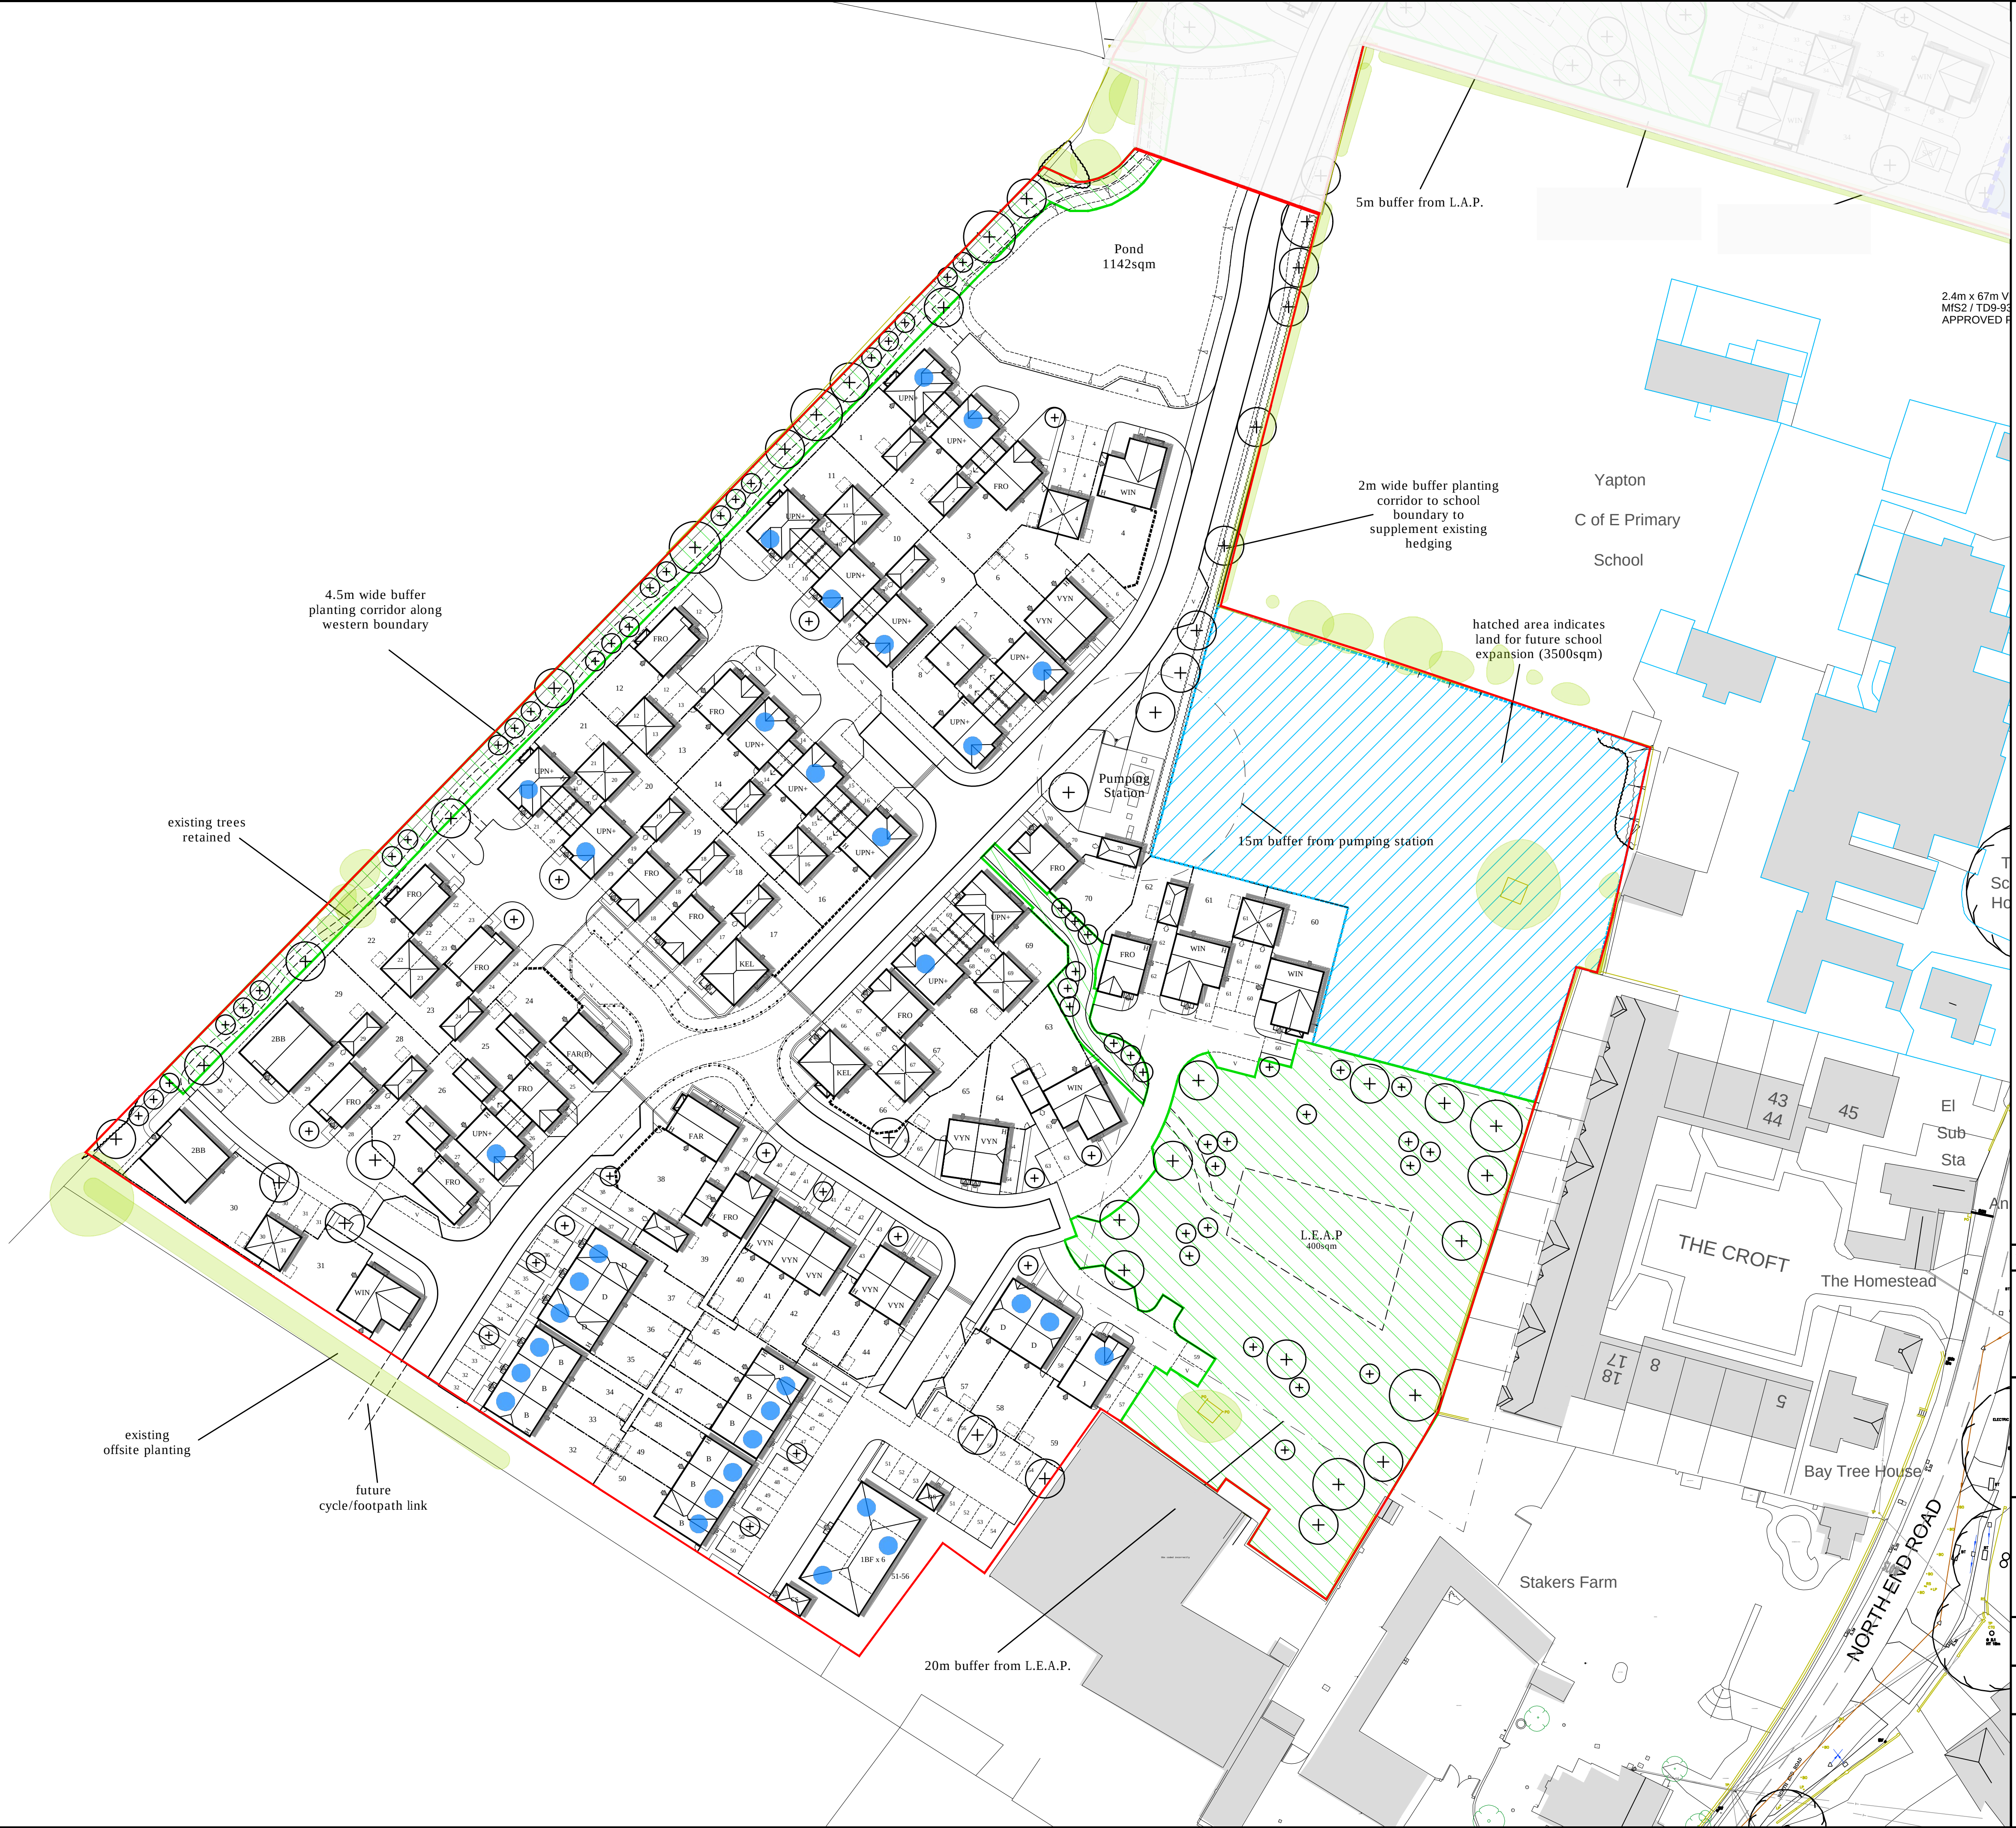


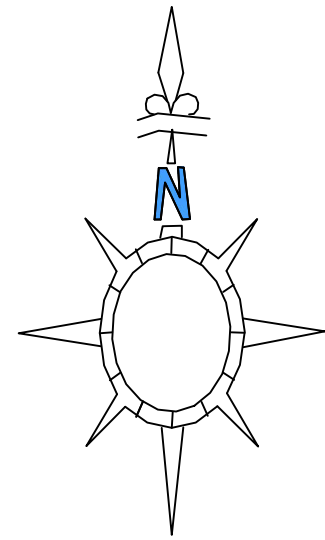

- LEGEND
- Application Boundary
  - Total Open Space Area 4615sqm
  - Pond total area 1142sqm
  - Future school expansion Area 3500sqm
  - CAT M4(2) compliant units

| REV | DESCRIPTION | DATE | AUTHOR | CHECKD |
|-----|-------------|------|--------|--------|
|     |             |      |        |        |

CLIENT

**dandara**  
new homes

PROJECT

**LAND AT  
NORTH END ROAD  
YAPTON**

DRAWING

**PLANNING LAYOUT  
70 UNIT SCHEME**

| SCALE      | DATE     | AUTHOR | CHECKED |
|------------|----------|--------|---------|
| 1:500 @ A1 | 02.08.19 | LAH    | -       |

| JOB NO | DRAWING NO | REV |
|--------|------------|-----|
| 102-70 | PL-01      | -   |

**BRIMSTONE  
DESIGN LTD**