


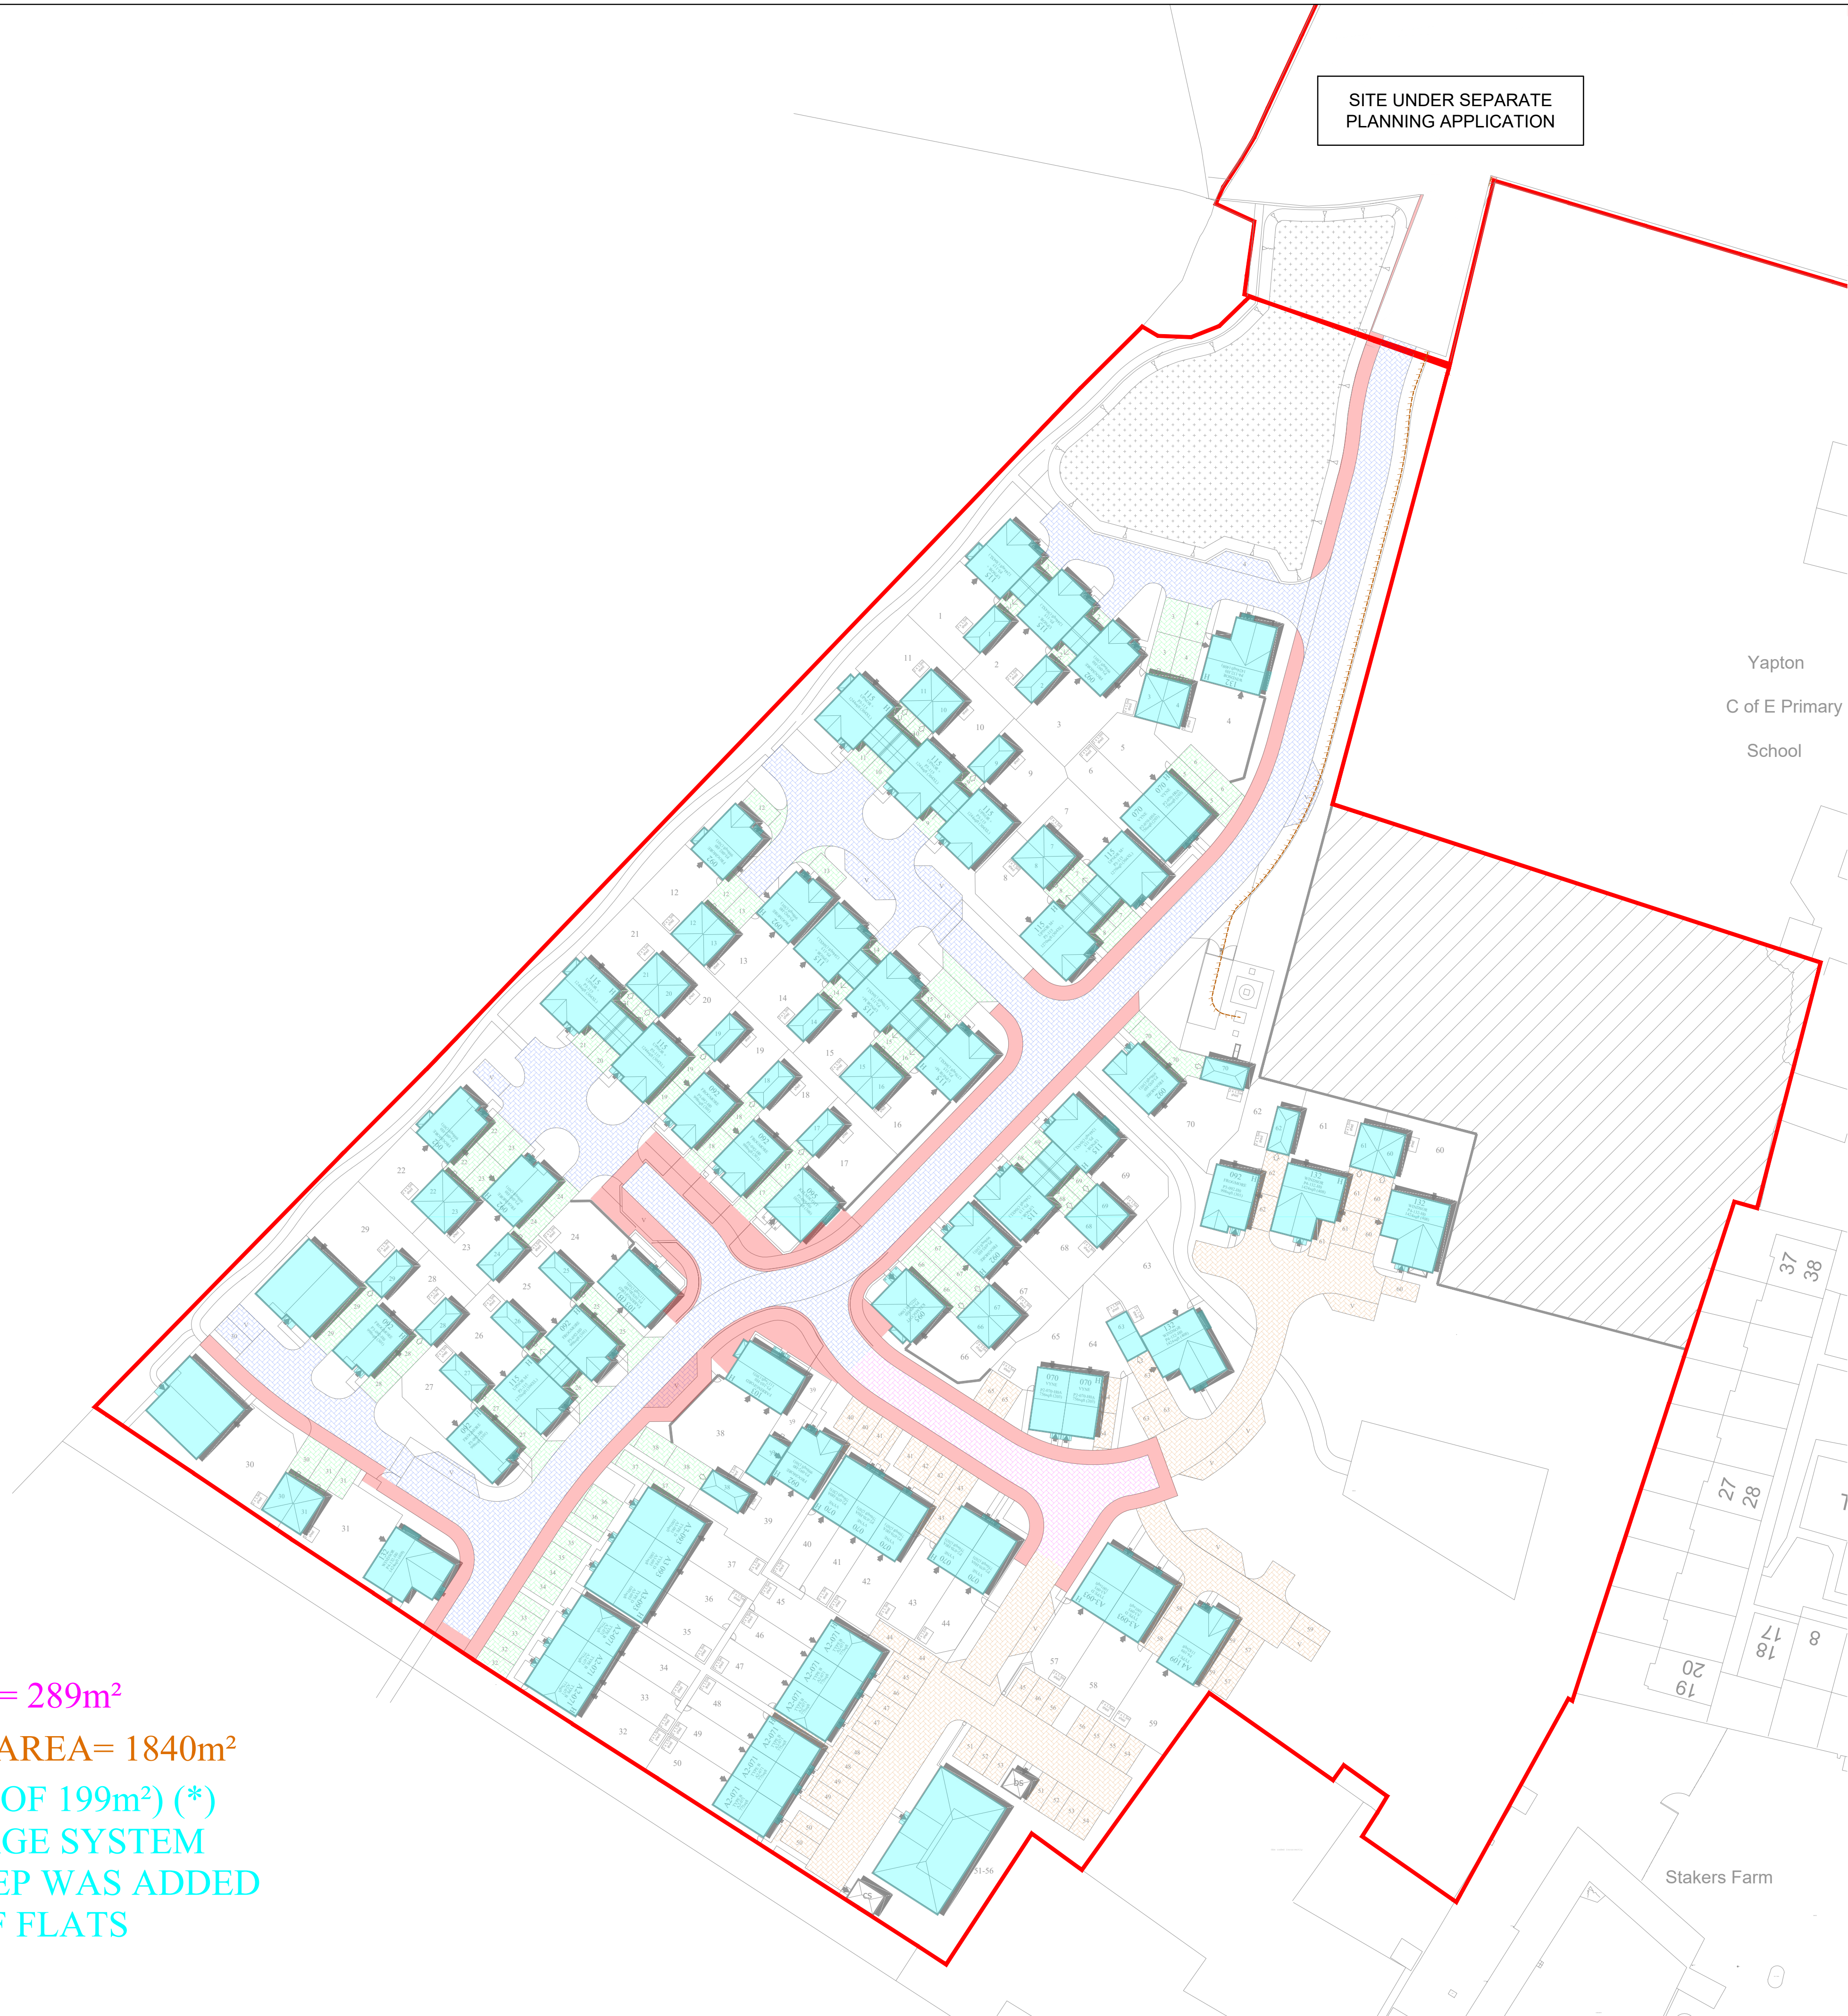

ROOF AREA= 5044m² (INCL FLATS OF 199m²) (*)
 (*) FOR SURFACE WATER DRAINAGE SYSTEM
 CALCULATIONS 10% URBAN CREEP WAS ADDED
 TO ALL ROOFS EXCEPT BLOCK OF FLATS

Yapton
C of E Primary
School

FOR PLANNING
PURPOSES ONLY

Rev	Amendments		Dm	Chk	App	Date			
 ODYSSEY Telephone: 01784 537880 Fax: 01266 331134 E: info@odysseysconsult.co.uk W: www.odysseysconsult.co.uk									
Odyssey House Unit 3 Winchester Hill Business Park Winchester Hill, Romsey Southampton SO51 7UT									
Job Title									
LAND AT STAKERS FARM, YAPTON									
Working Title									
CATCHMENT AREAS PLAN (70 UNITS)									
Client									
DANDARA LIMITED (SOUTHERN)									
Scale	Date		Designed						
1:500 @ A1	JULY 20		AK						
Drawn	Checked		Approved						
AK	SW		JHM						
Job No	Drawing No								Rev
19-156	YAP-130-25								-

N:\19-156 - Land at Stakers Farm, Yapton\Tech\Acad\Drawings\YAP-130-25 Impermeable Plan_70 Units.dwg

ARUN DISTRICT COUNCIL, Y77270JRES