




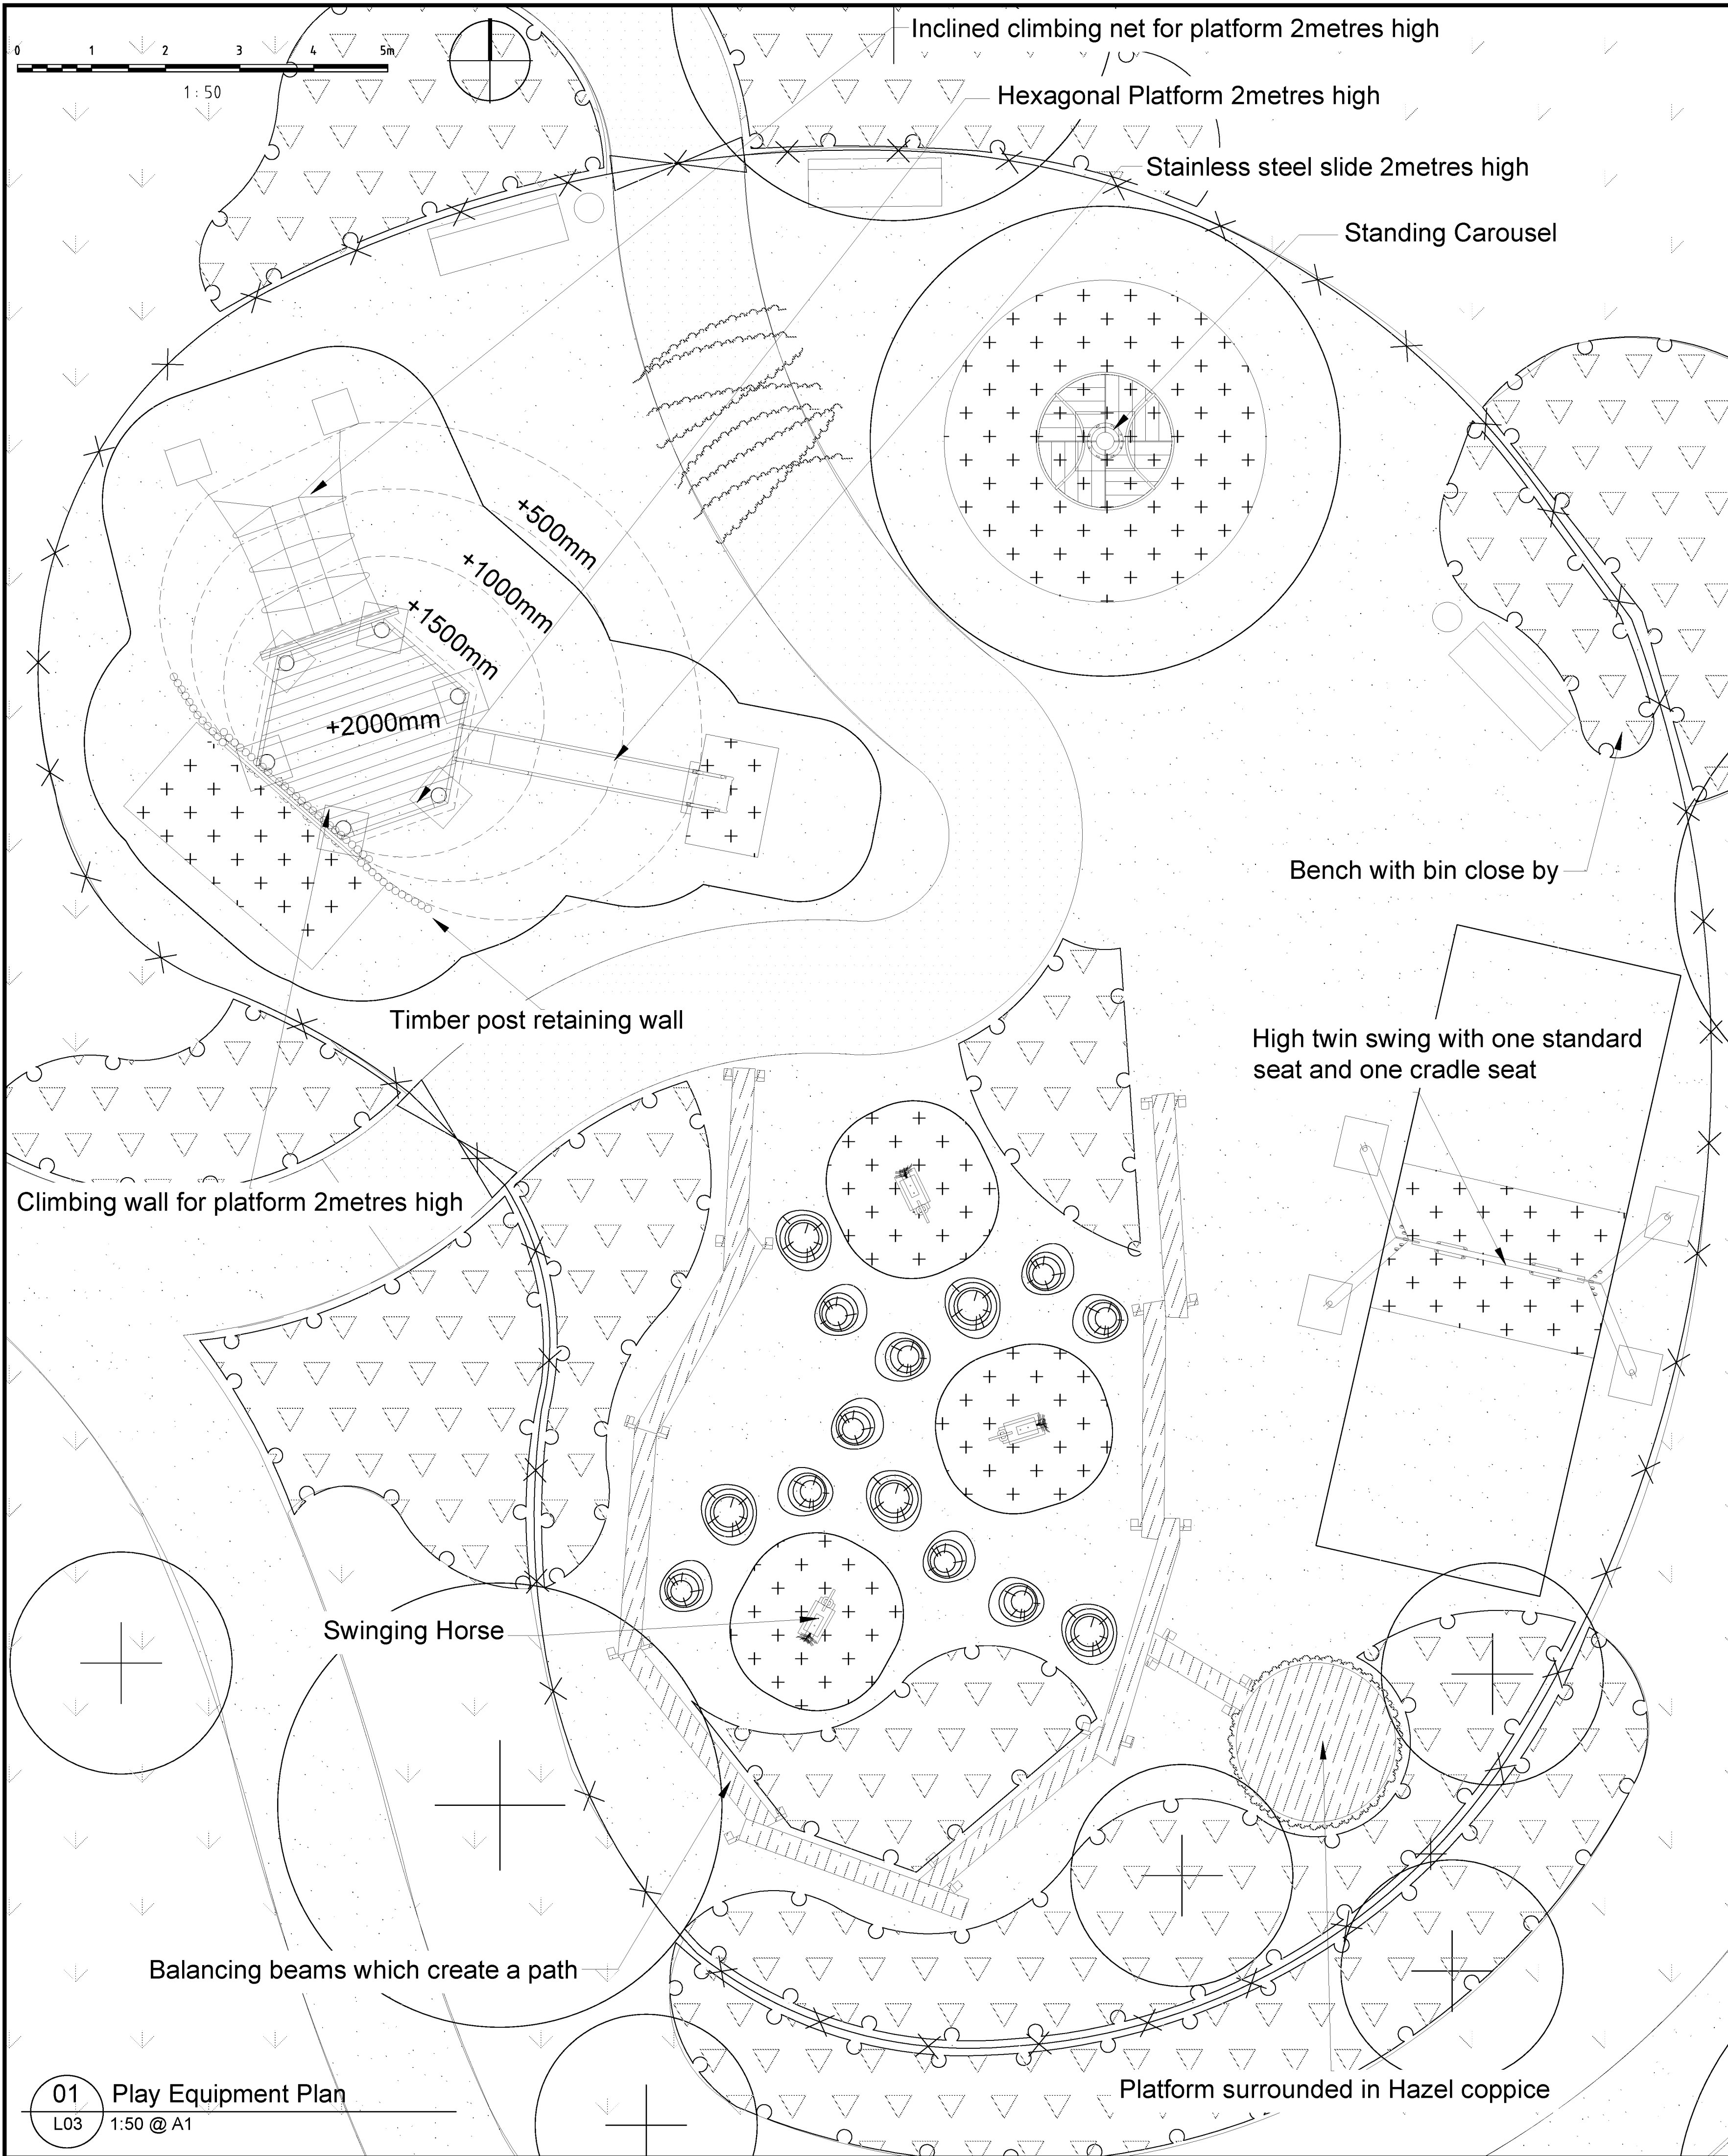

Platform in wooded area to be planted with Hazel coppice to complement woodland setting

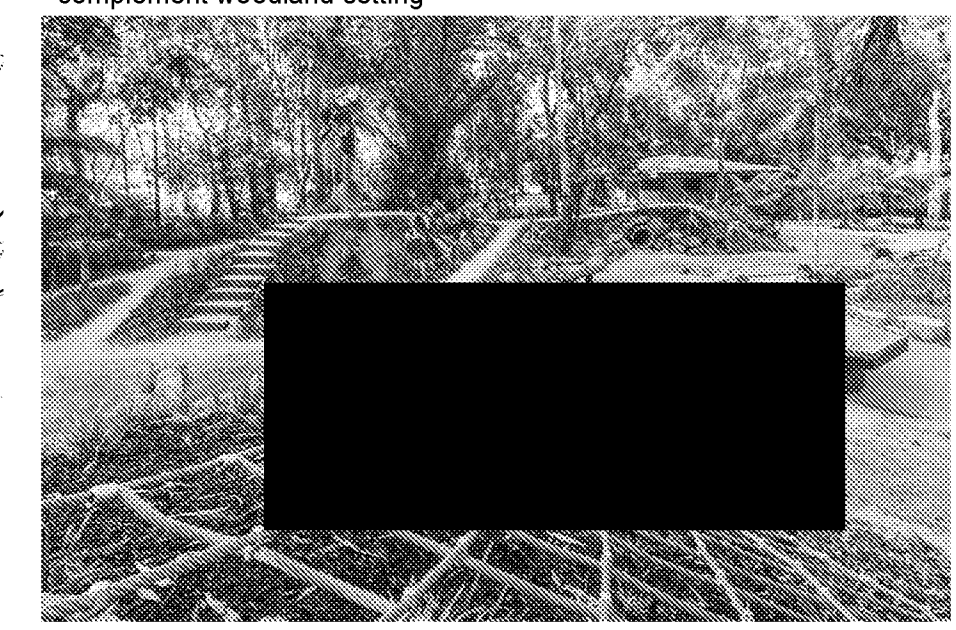


Incline cargo net up to the Hexagonal platform running above the grassed mound

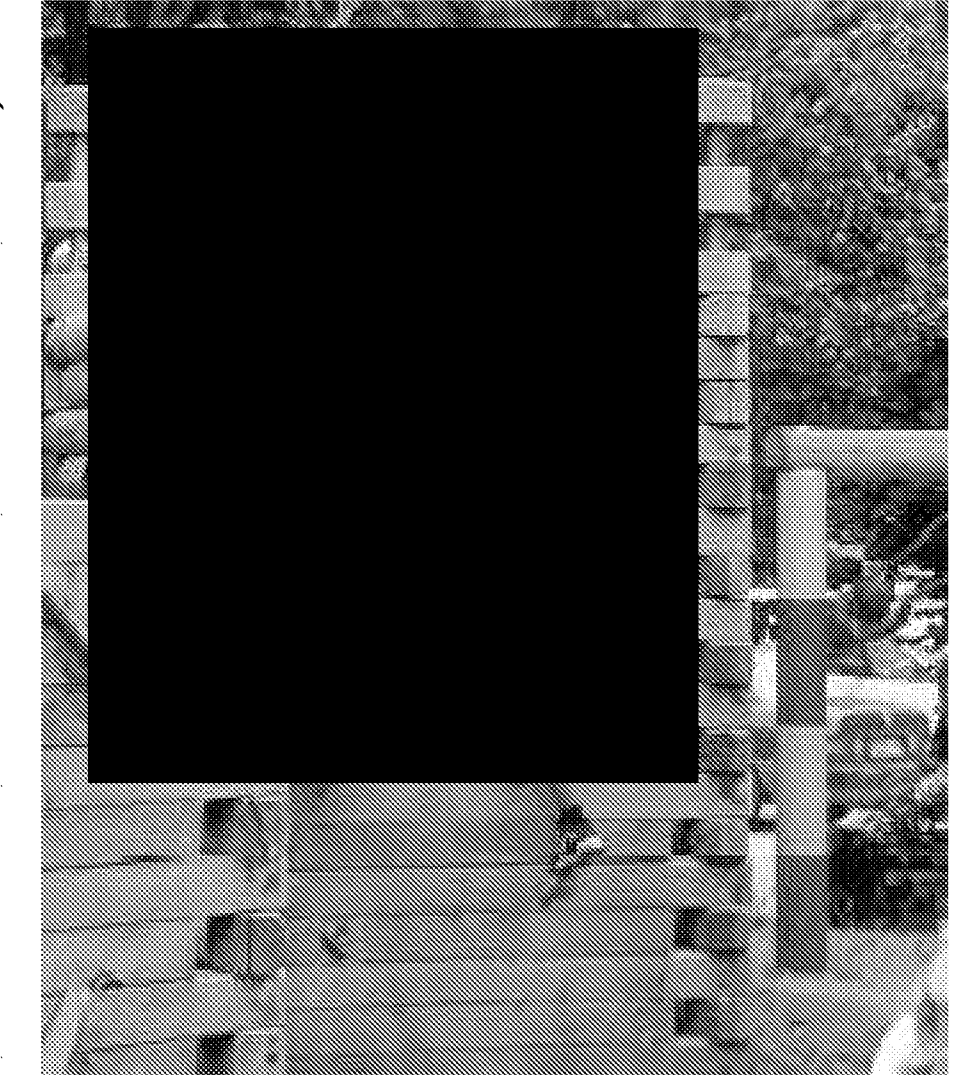


Climbing wall to the hexagonal platform with retaining wall behind to protect the wall



Standing Carousel roundabout

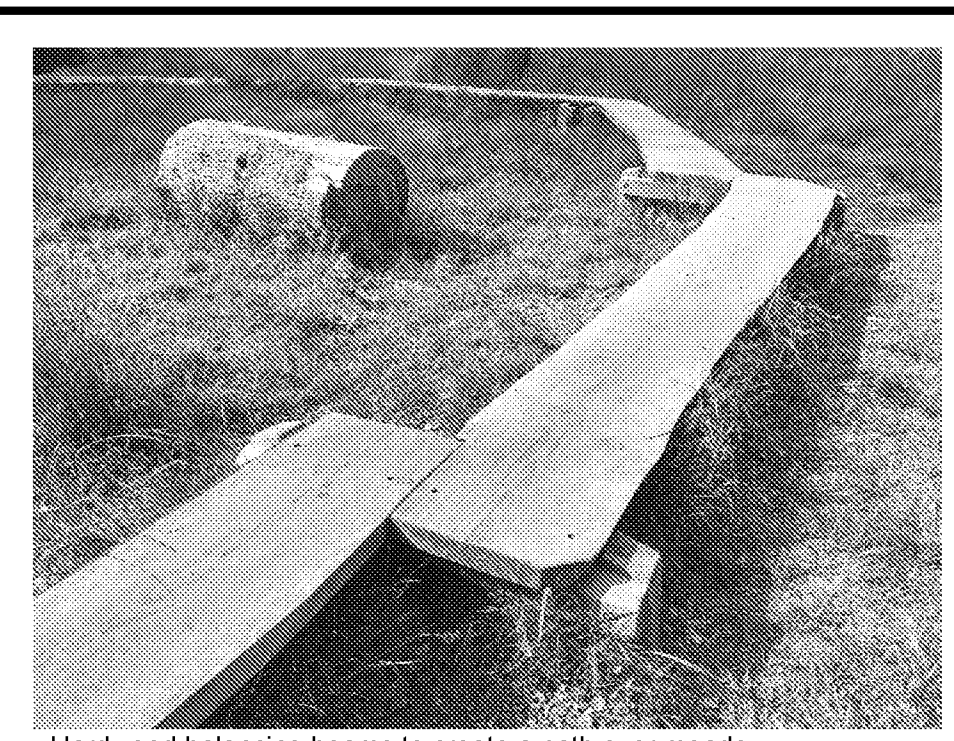

Hardwood balancing beams to create a path over meadow

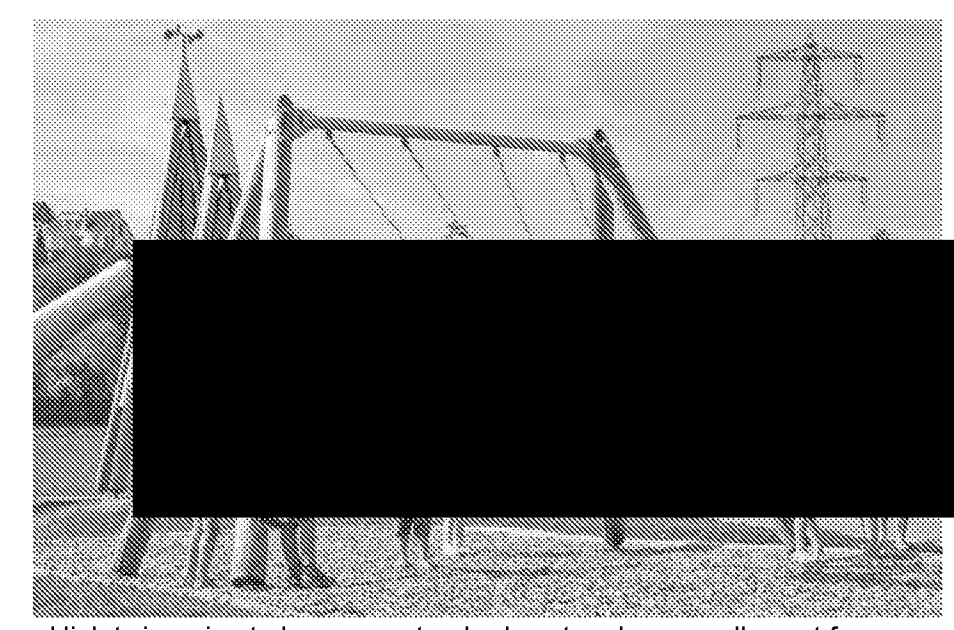

High twin swing to have one standard seat and one cradle seat for younger children



Hexagonal platform 2meters high can come with roof or without with stainless steel slide attached



Stepping stones made from nearby trees to be removed



Swinging Horse

NOTES:

- This drawing is to be read in conjunction with all relevant contract drawings and specifications with any conflicting information to be brought to the attention of Deacon Design before works commence on site.
- Do not scale from this drawing, always work to noted dimensions.
- All given dimensions in mm.

KEY

- Proposed Tree Planting
- Proposed native / ornamental planting - Species mix appropriate to landscape setting / ecological enhancement opportunities
- Proposed grass mix to be mown to create pathways / informal recreation areas
- Proposed locally sourced native wildflower and grass seed mix
- Proposed Hardwood Play Chips for areas around play equipment not to be held in with any hard edging to give a more natural feel
- Proposed Hoggin footpath to open spaces with timber edging
- Proposed Hardwood wooden walk ways to create pathways for children to balance on
- Proposed stepping stones made from trees nearby to be removed
- Proposed coppice Hazel to be planted to create a tunnel over path
- Proposed 1.2m high black bow top fencing
- Proposed green metal gate to contrast the black metal railings

Location Plan NTS

FINAL

DATE	DRAWN	DESCRIPTION OF REVISION	REVISION LETTER	CHECKED BY

DRAWING STATUS

FOR PLANNING

DEACON DESIGN

Landscape Architecture | Masterplanning | Urban Design

12a The Square, Wickham, Hampshire PO17 5JQ

Tel: 01329 557 820 Email: info@deacondesign.co.uk

Copyright Deacon Design

PROJECT TITLE

Land at Stakers Farm

Yapton

PROJECT NUMBER:	PLOT DATE:
DD427	28.07.2020
DRAWING SCALE:	APPROVED BY:
1:50	PD
PAPER SIZE:	DRAWN BY:
A1	JT
DRAWING TITLE	
Play Equipment Plan	

DRAWING NUMBER:	REVISION LETTER:
DD427L03	-
DRAWING FILE LOCATION:	
Z:\Dropbox (Deacon Design Ltd)\03 PROJECTS 400\DD427_Land At Stakers Farm, Yapton\04-Drawings\Autocad\Landscapes Draw\DD427L03_Play Equipment.dwg	

01 Play Equipment Plan

L03 1:50 @ A1

02 Precedent Images

L03