

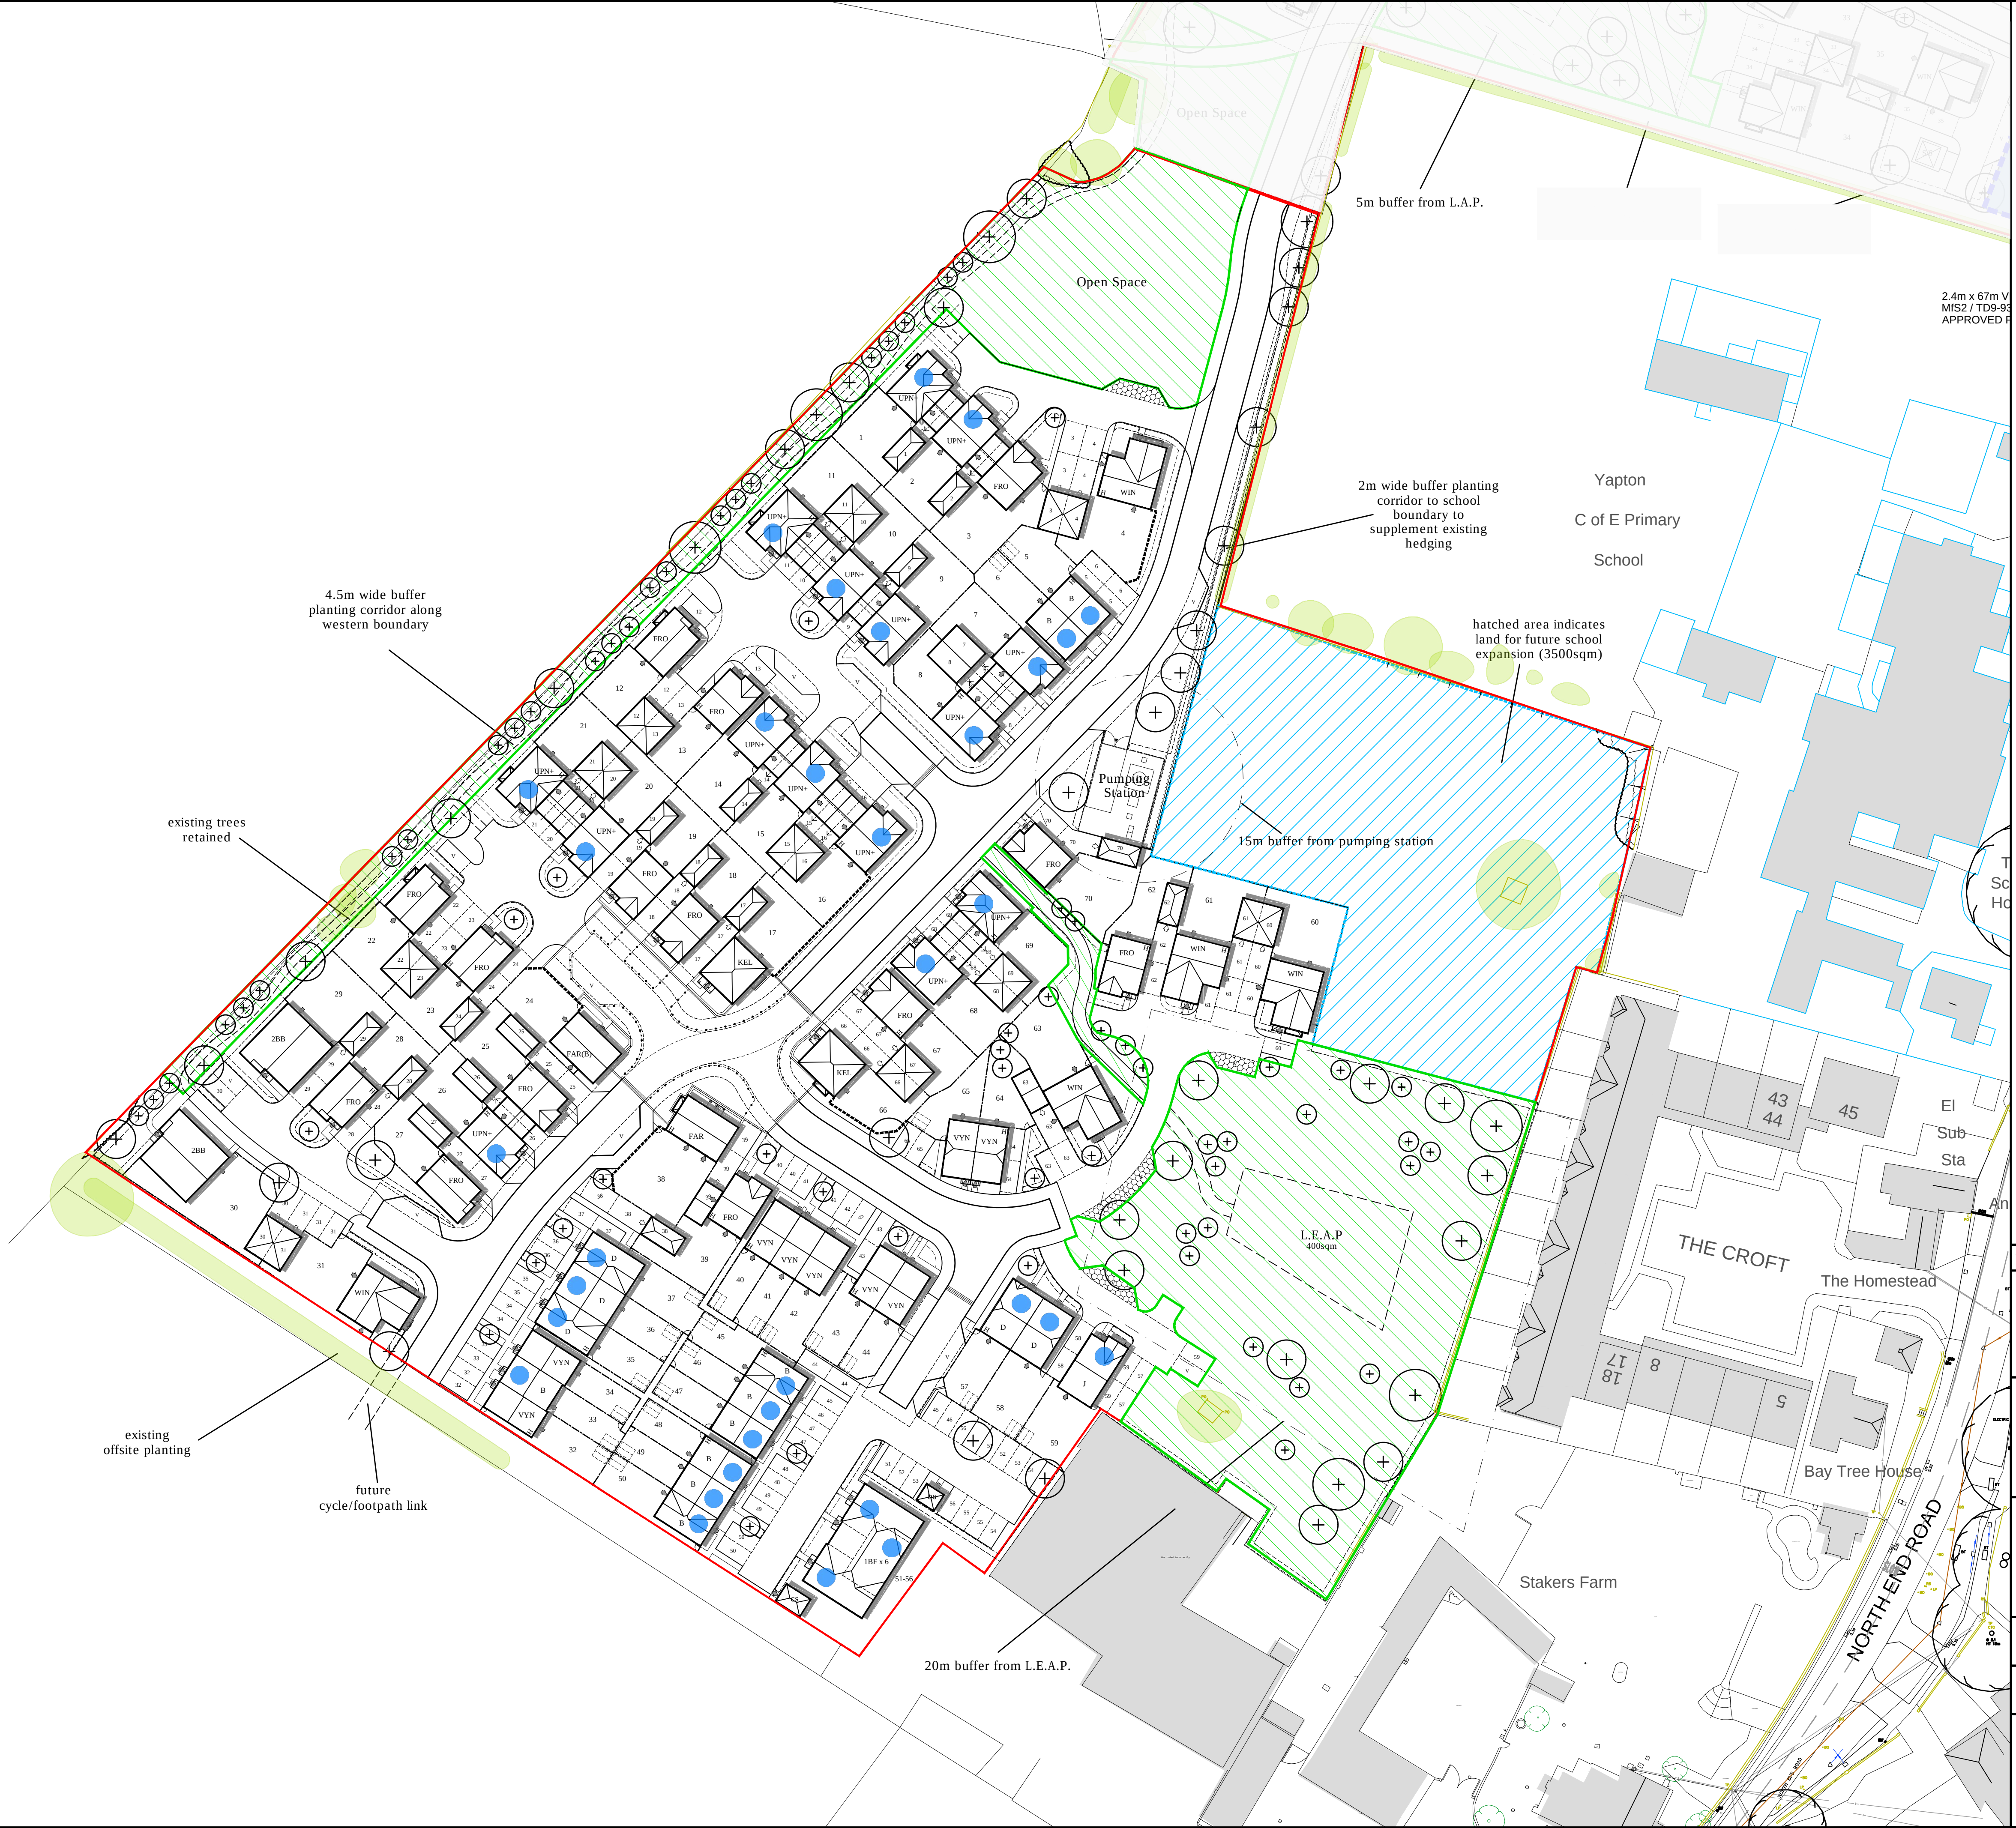


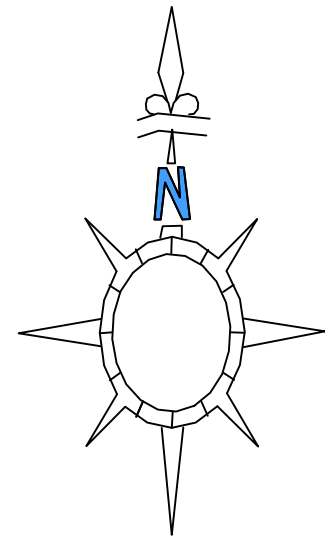

- LEGEND
- Application Boundary
 - Total Open Space Area 4615sqm
 - Future school expansion Area 3500sqm
 - Grasscrete or similar finish to parking bays adjacent to Open Space
 - CAT M4(2) compliant units
 - 2.4 x 1.8m timber shed for cycle storage

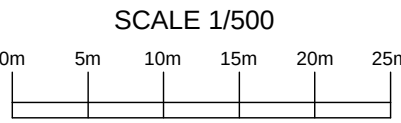

Minor amendments
Amended to L.A. Planners comments
Minor amendments

01.11.20
26.10.20
26.08.20

LAH
LAH
LAH

-
-
-

REV	DESCRIPTION	DATE	AUTHOR	CHECKD
C	Minor amendments	01.11.20	LAH	-
B	Amended to L.A. Planners comments	26.10.20	LAH	-
A	Minor amendments	26.08.20	LAH	-

CLIENT

dandara
new homes

PROJECT

LAND AT
NORTH END ROAD
YAPTON

DRAWING

PLANNING LAYOUT
70 UNIT SCHEME

SCALE	DATE	AUTHOR	CHECKED
1:500 @ A1	02.08.19	LAH	-

JOB.NO	DRAWING.NO	REV
102-70	PL-01	C

BRIMSTONE
DESIGN LTD